

Proposed Grovedale Early Learning Centre

98 Marshalltown Road, Grovedale, VIC, 3216

Landscape Town Planning Submission


Drawing Register:
LS01 - Full Site Plan
LS02 - Car Park Planting Plan & Planting Details

LEGEND

- Play Area**
(To be detailed later)
- Concrete Path**
- Car Park Planting**
See LS02 for details
- Rain Garden**
To be detailed later. See LS02 for details.
Rain garden planting:
Tree (Shrub / Grass)
Diameter (approx size at maturity)
At 250mm intervals



INDICATIVE PLANTING

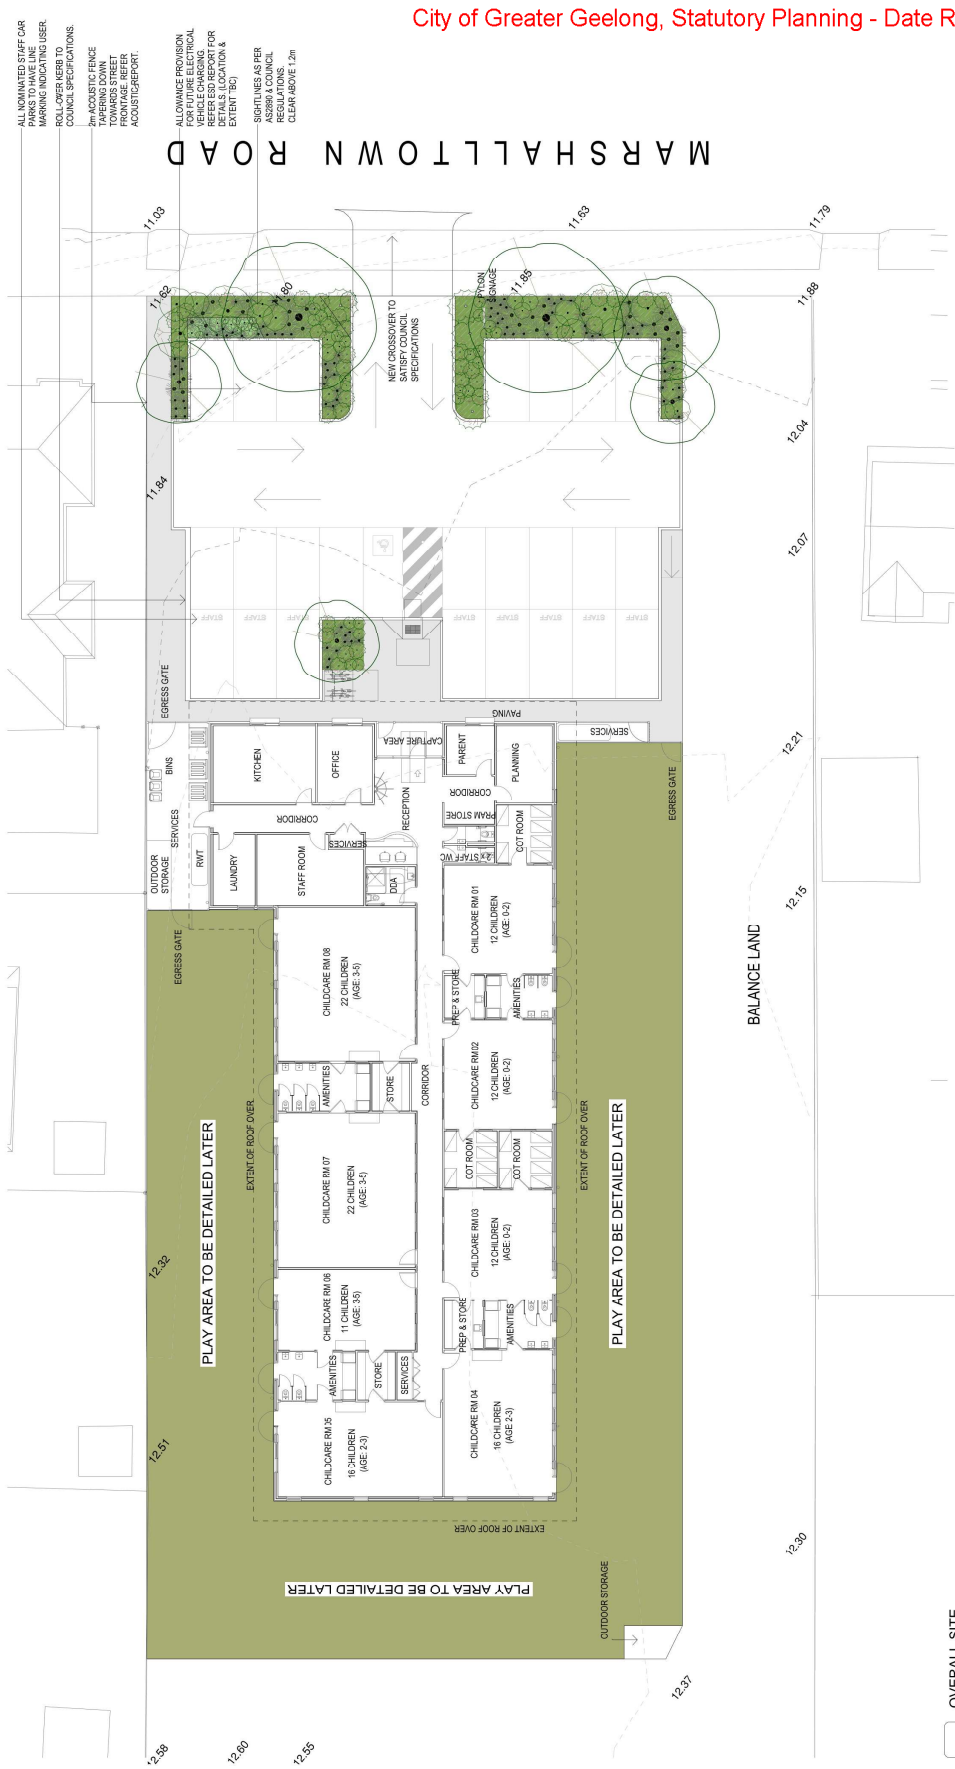

01 OVERALL SITE
PLAN
SCALE: 1:150 @ A1

STRATIS LANDSCAPE ARCHITECTS
www.stratisla.com // ABN 54 605 387 166 // T03 9482 7868
PO Box 662 Etham 3095

Client: Marshalltown Road Grovedale Land Pty Ltd
Project Address: 98 Marshalltown Rd, Grovedale, VIC 3216

NOTE: This drawing is copyright and must not be retained, used or copied in whole or in part without Stratis Landscape Architects written approval. Other than for the express purpose for which it has been commissioned.



scale: 1:150 @ A1

Drawing Number:
LS01

City of Greater Geelong, Statutory Planning - Date Received 17/09/2026



PLANTING SCHEDULE - CAR PARK

CONTAINER SIZE & HEIGHT OF PLANT:
40/45L/40cm - Min height at time of planting: 1.8m



1. VEGETATION AND PLANTING


- ## 2. PLANT ESTABLISHMENT PERIOD

- ### 3. GARDEN PREPARATION

- [illegible]

VG02
ADVANCED TREE PLANTING

VG02	02
------	----

 

Drawing Number: LS02