

This copied document is made available for the sole purpose of enabling its consideration and review as part of a planning process under the Planning and Environment Act 1987.
The document must not be used for any purpose which may breach copyright legislation



63 VISTULA AVE, BELL PARK
RESIDENTIAL SUBDIVISION



The Planning Professionals

project RESIDENTIAL SUBDIVISION

drawing PA01 COVER PAGE

address 63 VISTULA AVE
BELL PARK

date July 2026

project number 24048 PA

po box 7076 geelong west vic 3218
t 1300 438 877
info@theplanningprofessionals.com.au
abn 89 007 435 565

revision	date
rev. A	24.07.25
rev. B	24.08.05
rev. C	25.02.25
rev. D	30.06.25
AMENDMENT	30.06.26
RFI	03.07.26

notes
do not scale off the drawings.
refer to written dimensions only.
verify all site measurements, levels & features prior to commencement.
notify this office if any discrepancies.

copyright 2026



Planning Institute
Australia



Association
of Consulting
Architects
member practice

This copied document is made available for the sole purpose of enabling its consideration and review as part of a planning process under the Planning and Environment Act 1987. The document must not be used for any purpose which may breach copyright legislation



The Planning Professionals

project RESIDENTIAL SUBDIVISION

drawing PA02 3D VIEW 1

address 63 VISTULA AVE
BELL PARK

date July 2026

project number 24048 PA

po box 7076 geelong west vic 3218
t 1300 438 877
info@theplanningprofessionals.com.au
abn 89 007 435 565

revision	date
rev. A	24.07.25
rev. B	24.08.05
rev. C	25.02.25
rev. D	30.06.25
AMENDMENT	30.06.26
RFI	03.07.26

notes
do not scale off the drawings.
refer to written dimensions only.
verify all site measurements, levels & features prior to commencement.
notify this office if any discrepancies.

copyright 2026




Planning Institute Australia



Association of Consulting Architects
member practice

This copied document is made available for the sole purpose of enabling its consideration and review as part of a planning process under the Planning and Environment Act 1987. The document must not be used for any purpose which may breach copyright legislation

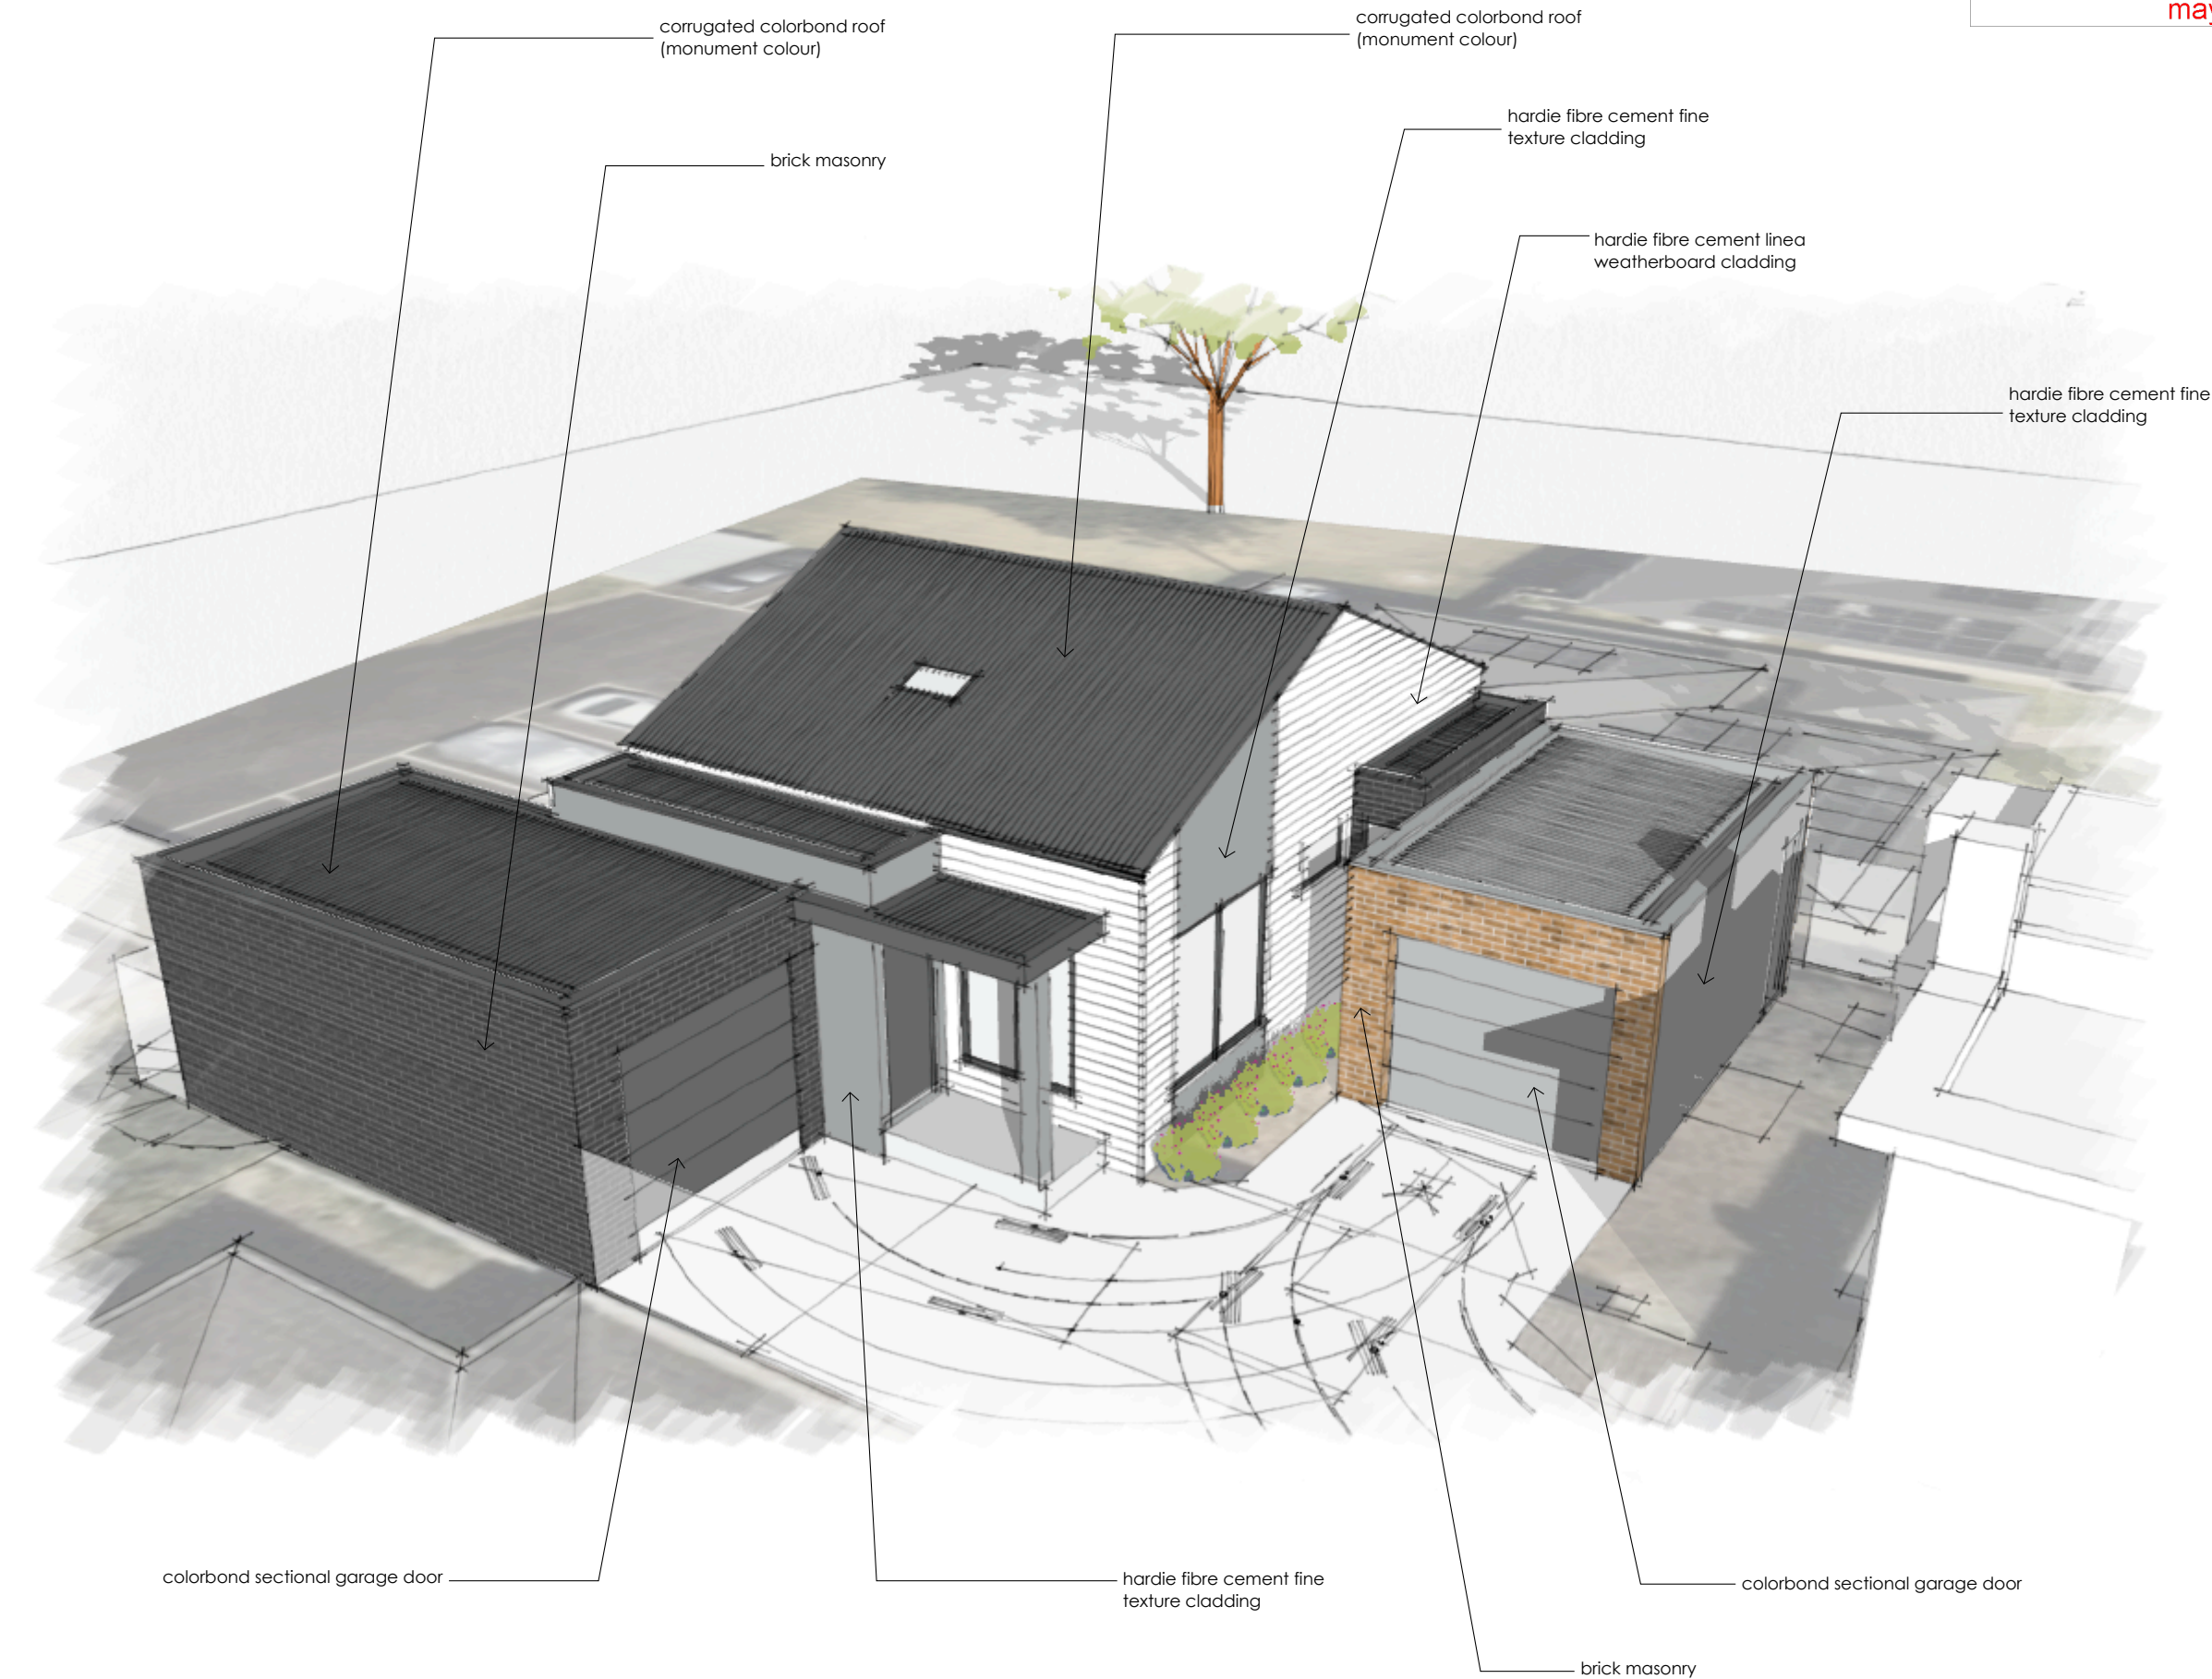

3D VIEW 2



The Planning Professionals

project RESIDENTIAL SUBDIVISION

drawing PA03 3D VIEW 2

address 63 VISTULA AVE
BELL PARK

date July 2026

project number 24048 PA

po box 7076 geelong west vic 3218
t 1300 438 877
info@theplanningprofessionals.com.au
abn 89 007 435 565

revision	date
rev. A	24.07.25
rev. B	24.08.05
rev. C	25.02.25
rev. D	30.06.25
AMENDMENT	30.06.26
RFI	03.07.26

notes
do not scale off the drawings.
refer to written dimensions only.
verify all site measurements, levels & features prior to
commencement.
notify this office if any discrepancies.

copyright 2026



Planning
Institute
Australia



Association
of Consulting
Architects
member practice

This copied document is made available for the sole purpose of enabling its consideration and review as part of a planning process under the Planning and Environment Act 1987. The document must not be used for any purpose which may breach copyright legislation



The Planning Professionals

project RESIDENTIAL SUBDIVISION

drawing PA04 3D VIEW 3

address 63 VISTULA AVE
BELL PARK

date July 2026

project number 24048 PA

po box 7076 geelong west vic 3218
t 1300 438 877
info@theplanningprofessionals.com.au
abn 89 007 435 565

revision	date
rev. A	24.07.25
rev. B	24.08.05
rev. C	25.02.25
rev. D	30.06.25
AMENDMENT	30.06.26
RFI	03.07.26

notes
do not scale off the drawings.
refer to written dimensions only.
verify all site measurements, levels & features prior to
commencement.
notify this office if any discrepancies.

copyright 2026




Planning Institute Australia



Association of Consulting Architects
member practice

 denotes to be demolished / removed

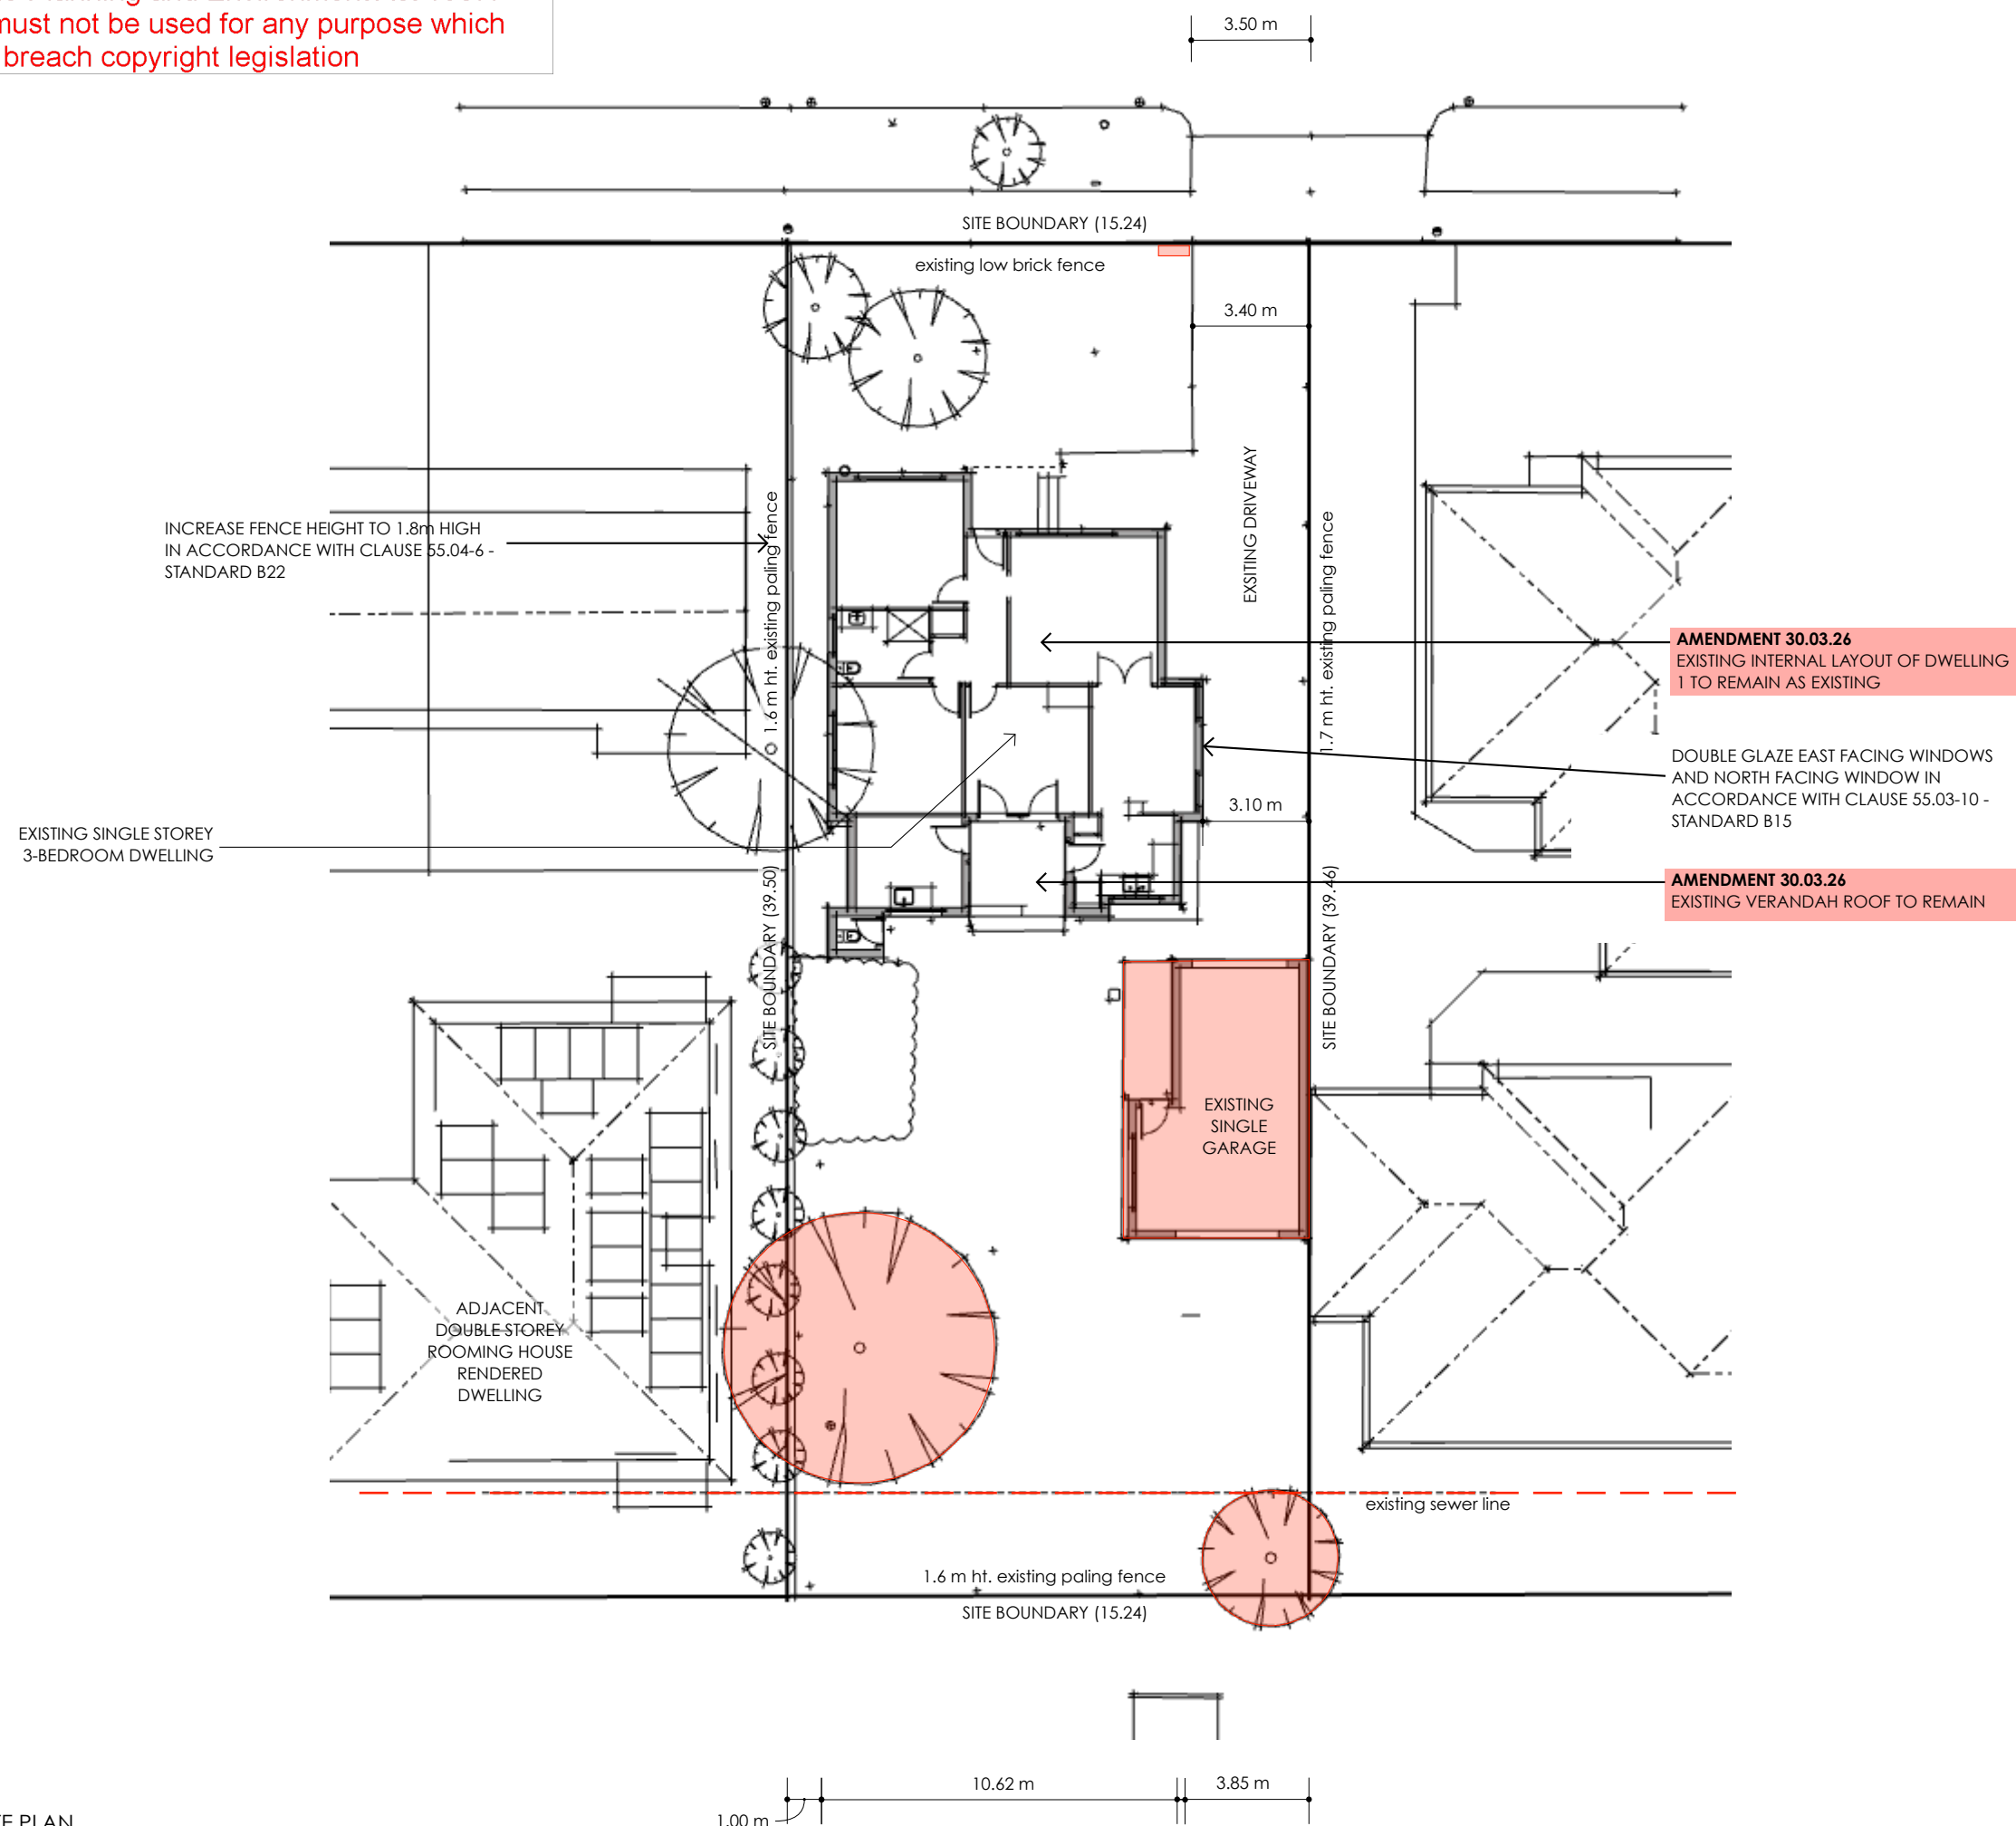

AMENDMENT 30.03.26

- EXISTING REAR VERANDAH ROOF TO REMAIN
- DWELLING 2 FINISHED FLOOR LEVEL AND OVERALL BUILDING HEIGHT RAISED TO COMPLY WITH BUILDING REGULATIONS FLOOD LEVEL REQUIREMENTS
- EXISTING DWELLING 1 INTERNAL LAYOUT TO REMAIN AS EXISTING

AMENDMENT 30.03.26
EXISTING INTERNAL LAYOUT OF DWELLING
1 TO REMAIN AS EXISTING

DOUBLE GLAZE EAST FACING WINDOWS
AND NORTH FACING WINDOW IN
ACCORDANCE WITH CLAUSE 55.03-10 -
STANDARD B15

AMENDMENT 30.03.26
EXISTING VERANDAH ROOF TO REMAIN



The Planning Professionals

project RESIDENTIAL SUBDIVISION

drawing PA05 EXISTING SITE PLAN

address 63 VISTULA AVE
BELL PARK

date July 2026

project number	24048	PA
----------------	-------	----

po box 7076 geelong west vic 3218
 † 1300 438 877
info@theplanningprofessionals.com.au
abn 89 007 435 565

revision	date
rev. A	24.07.25
rev. B	24.08.05
rev. C	25.02.25
rev. D	30.06.25
AMENDMENT	30.06.26
RFI	03.07.26

notes
do not scale off the drawings.
refer to written dimensions only.
verify all site measurements, levels & features prior to
commencement.
notify this office if any discrepancies.



Planning
Institute
Australia




Association
of Consulting
Architects



EXISTING SITE PLAN
scale 1: 200 @ A3 sheet

This copied document is made available for the sole purpose of enabling its consideration and review as part of a planning process under the Planning and Environment Act 1987.
The document must not be used for any purpose which may breach copyright legislation

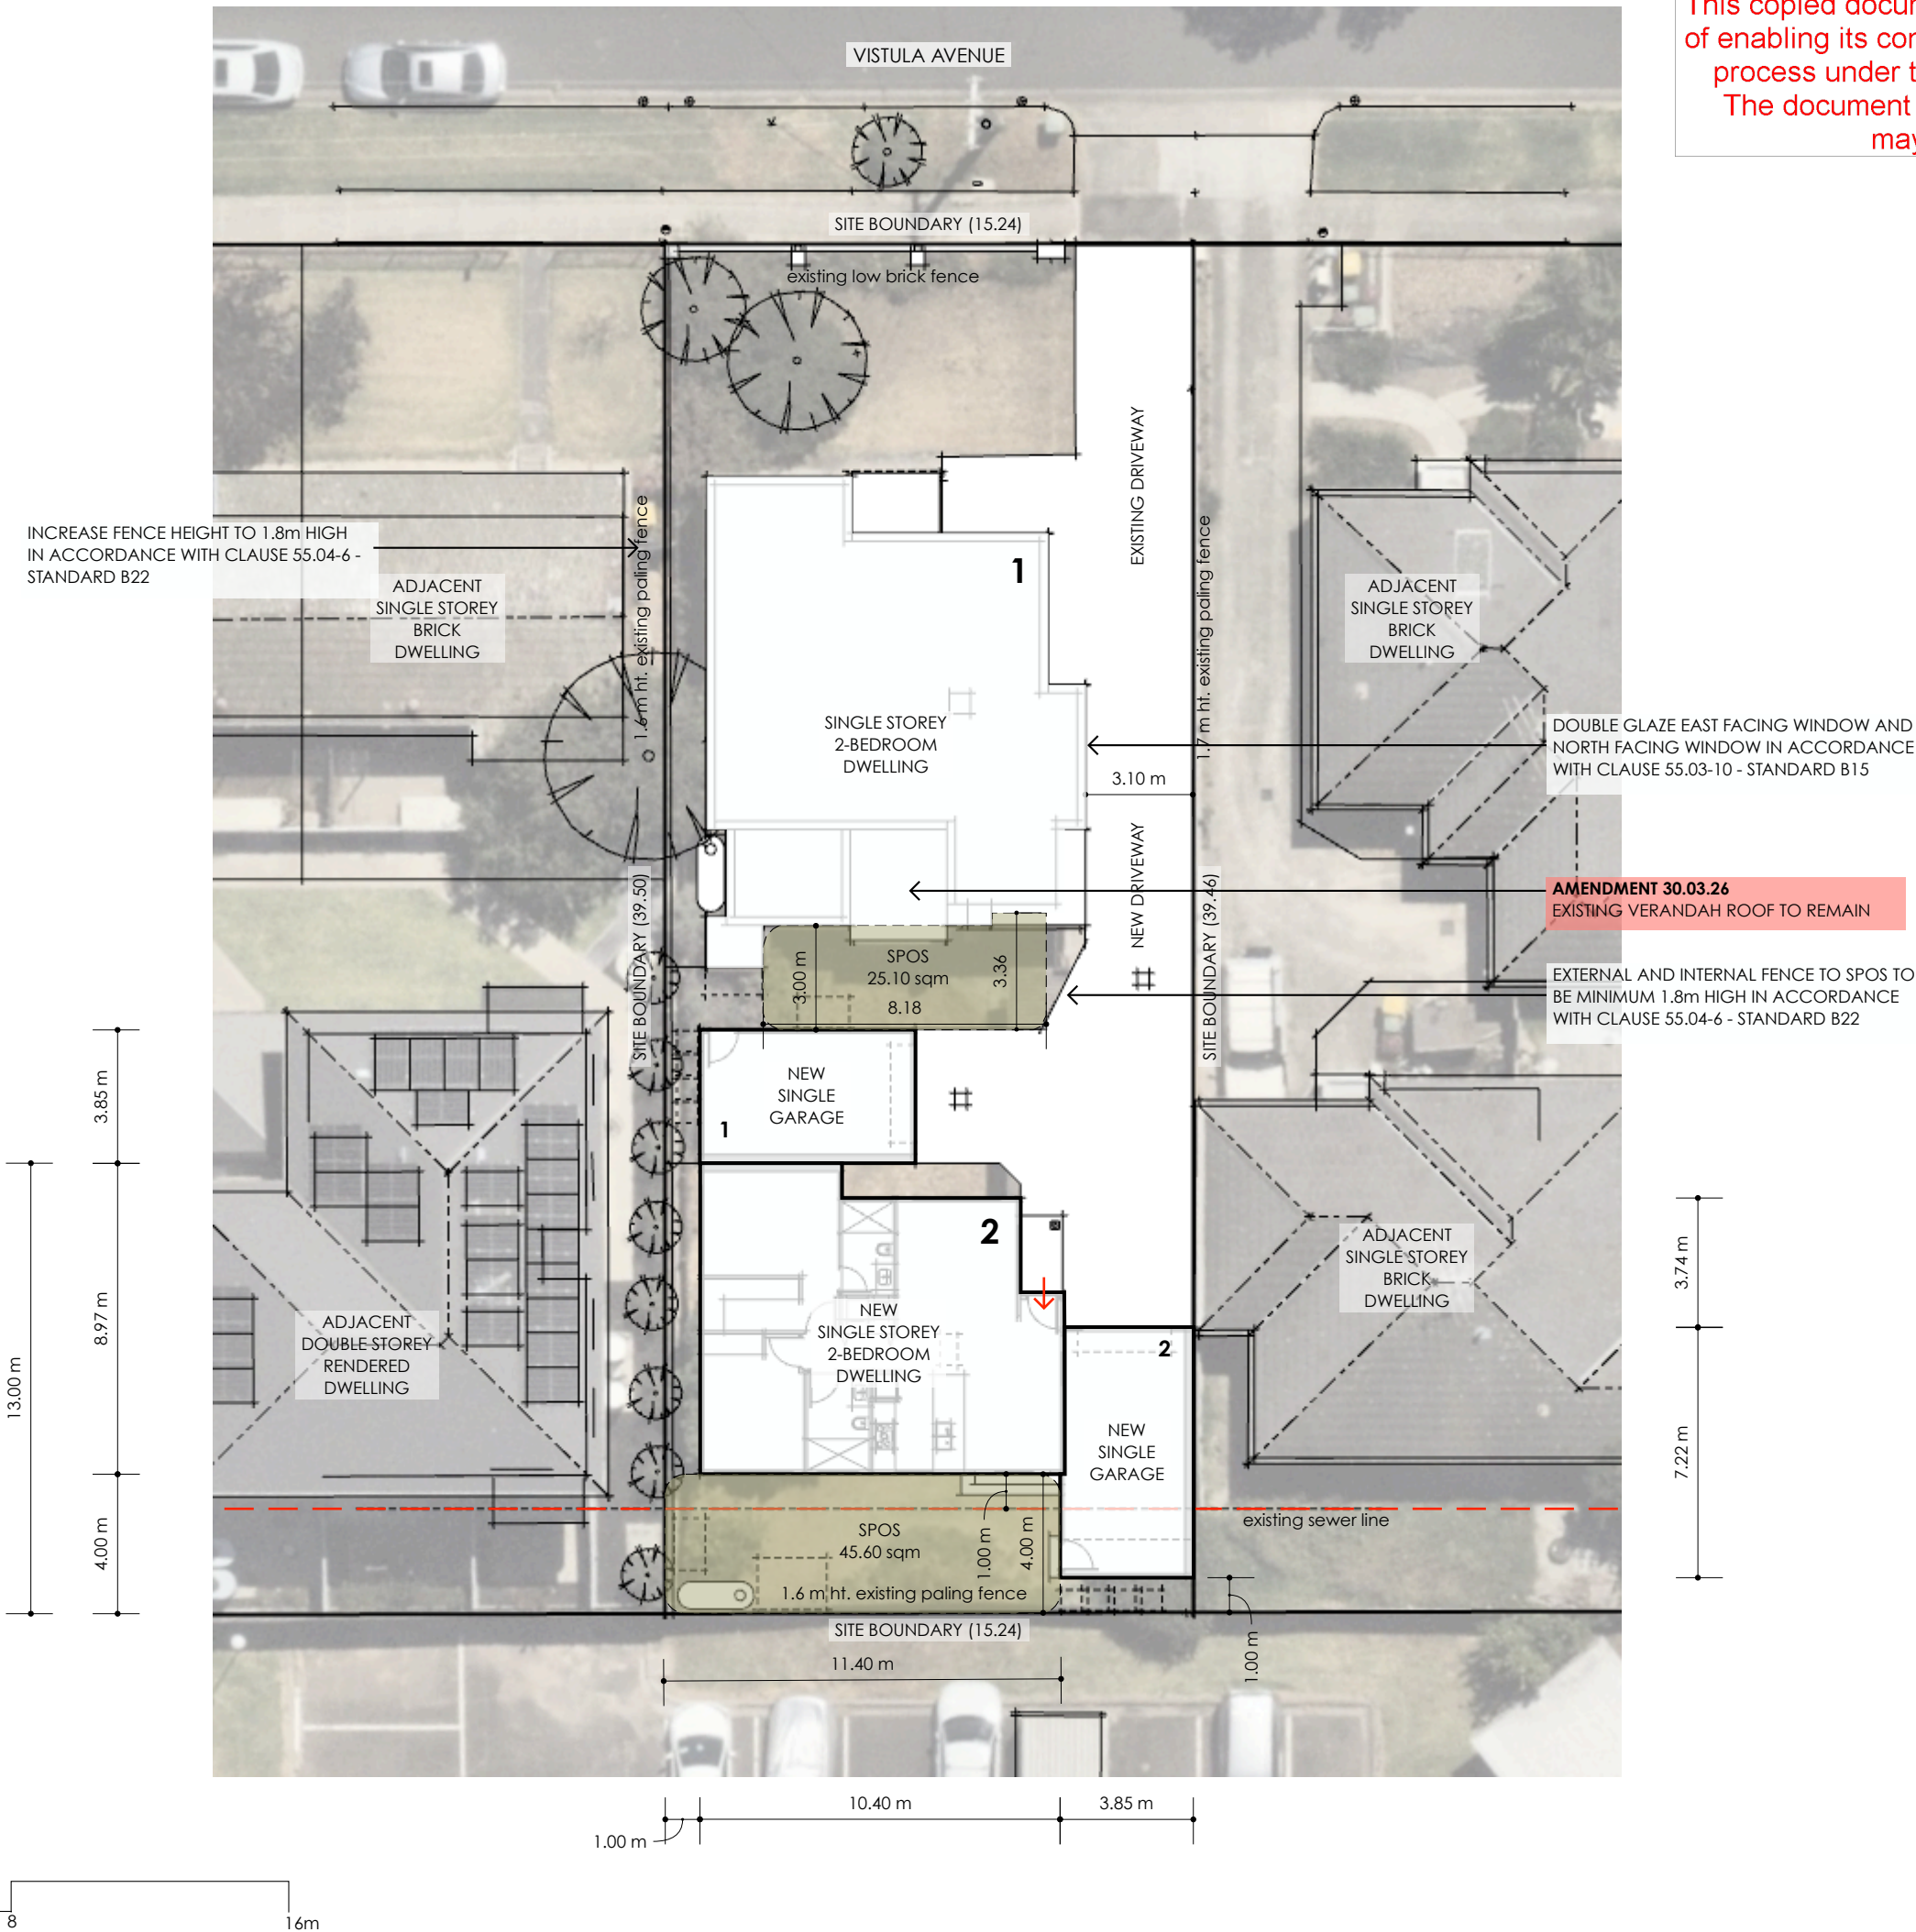

AMENDMENT 30.03.26

- EXISTING REAR VERANDAH ROOF TO REMAIN

- DWELLING 2 FINISHED FLOOR LEVEL AND OVERALL BUILDING HEIGHT RAISED TO COMPLY WITH BUILDING REGULATIONS FLOOD LEVEL REQUIREMENTS

- EXISTING DWELLING 1 INTERNAL LAYOUT TO REMAIN AS EXISTING

AMENDMENT 30.03.26

EXISTING VERANDAH ROOF TO REMAIN

EXTERNAL AND INTERNAL FENCE TO SPOS TO BE MINIMUM 1.8m HIGH IN ACCORDANCE WITH CLAUSE 55.04-6 - STANDARD B22



The Planning Professionals

project RESIDENTIAL SUBDIVISION

drawing PA06 DESIGN RESPONSE

address 63 VISTULA AVE
BELL PARK

date July 2026

project number 24048 PA

po box 7076 geelong west vic 3218
t 1300 438 877
info@theplanningprofessionals.com.au
abn 89 007 435 565

revision	date
rev. A	24.07.25
rev. B	24.08.05
rev. C	25.02.25
rev. D	30.06.25
AMENDMENT	30.06.26
RFI	03.07.26

notes
do not scale off the drawings.
refer to written dimensions only.
verify all site measurements, levels & features prior to commencement.
notify this office if any discrepancies.

copyright 2026



Planning Institute Australia




Association of Consulting Architects
member practice



DESIGN RESPONSE
scale 1: 200 @ A3 sheet



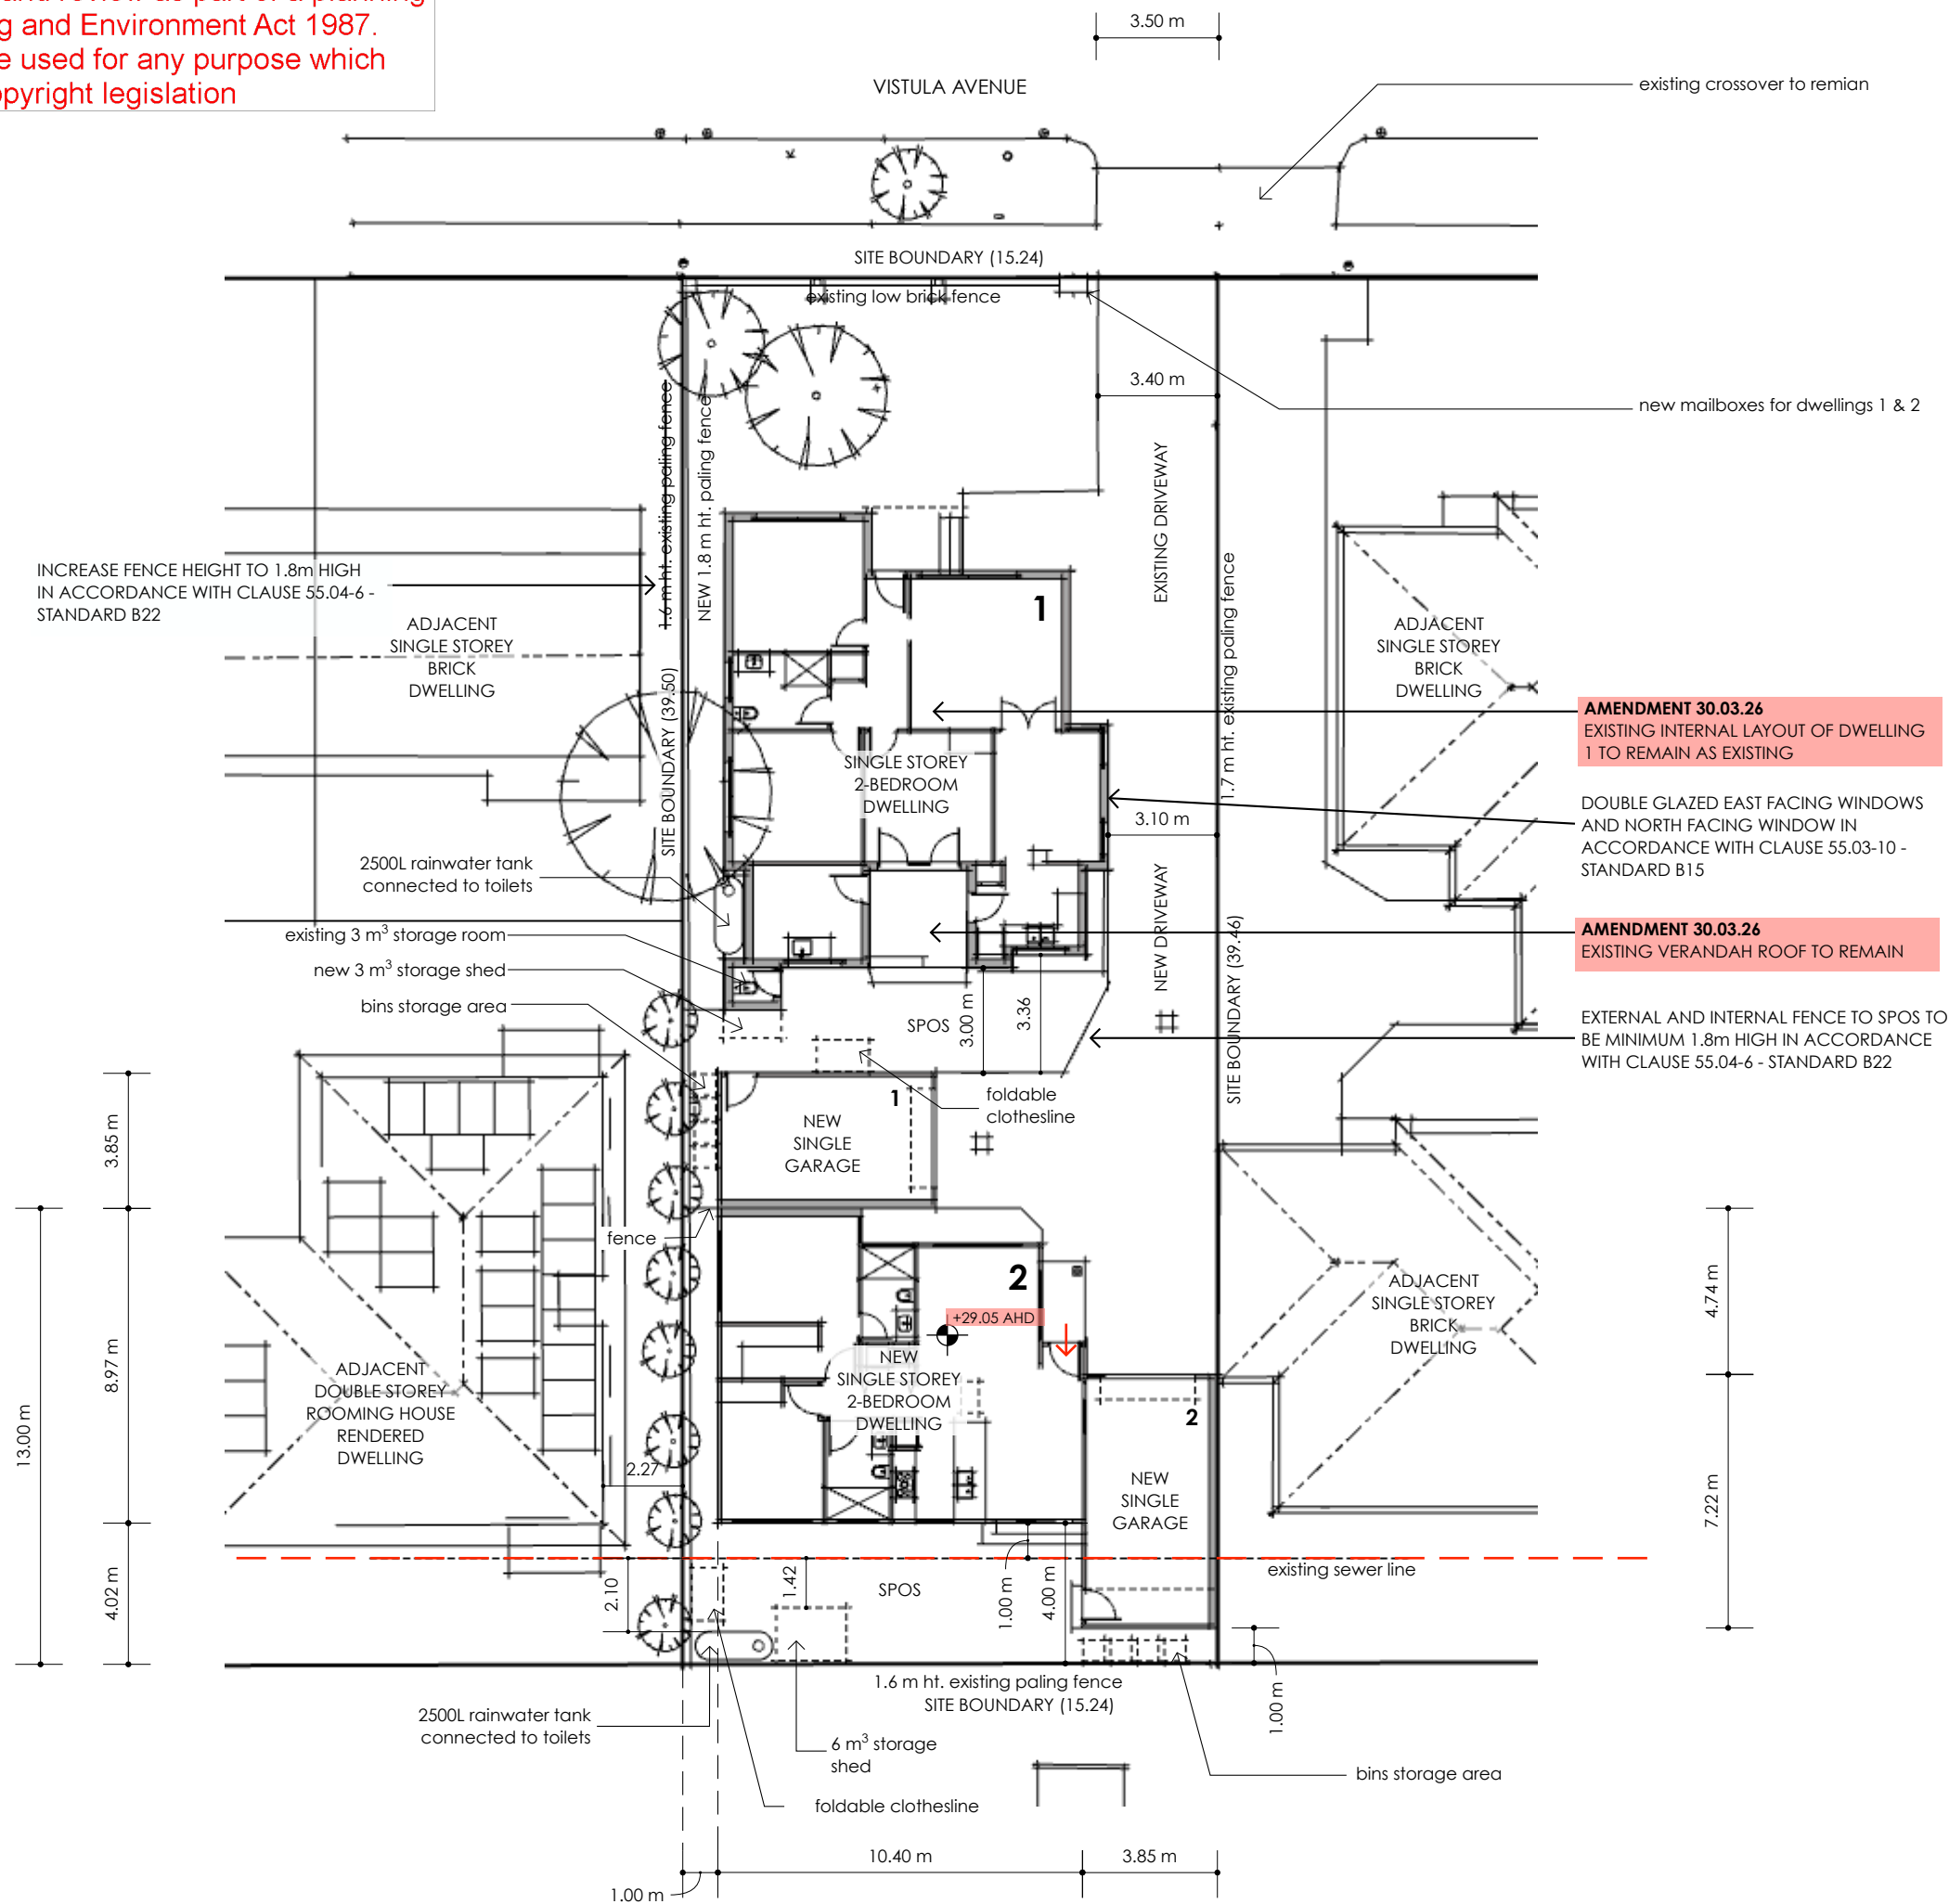

AMENDMENT 30.03.26
- EXISTING REAR VERANDAH ROOF TO REMAIN

- DWELLING 2 FINISHED FLOOR LEVEL AND OVERALL BUILDING HEIGHT RAISED TO COMPLY WITH BUILDING REGULATIONS FLOOD LEVEL REQUIREMENTS

- EXISTING DWELLING 1 INTERNAL LAYOUT TO REMAIN AS EXISTING



The Planning Professionals

project	RESIDENTIAL SUBDIVISION	
drawing	PA07	SITE PLAN
address	63 VISTULA AVE BELL PARK	
date	July 2026	
project number	24048	PA
po box 7076	geelong west vic 3218	† 1300 438 877
	info@theplanningprofessionals.com.au	
	abn 89 007 435 565	

revision	date
rev. A	24.07.25
rev. B	24.08.05
rev. C	25.02.25
rev. D	30.06.25
AMENDMENT	30.06.26
RFI	03.07.26

notes
do not scale off the drawings.
refer to written dimensions only.
verify all site measurements, levels & features prior to commencement.
notify this office if any discrepancies.

copyright 2026



Planning Institute
Australia




Association
of Consulting
Architects
member practice



SITE PLAN
scale 1: 200 @ A3 sheet

0 4 8 16m

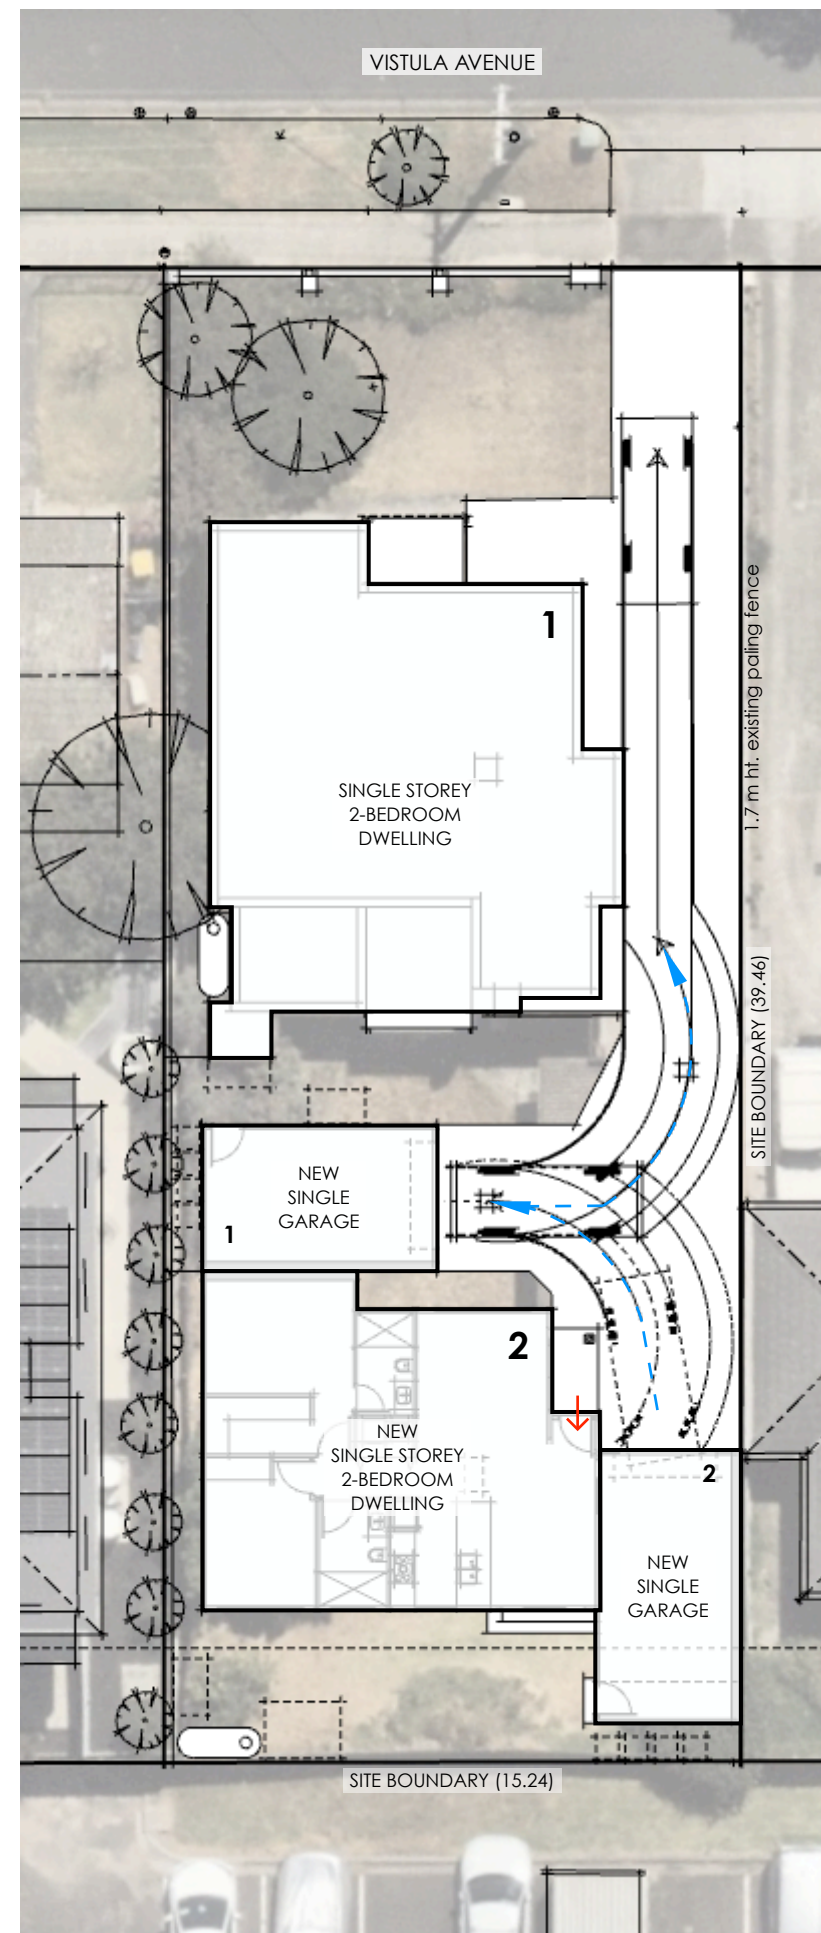

copyright 2026




Planning
Institute
Australia



SWEPT PATHS
scale 1: 200 @ A3 sheet



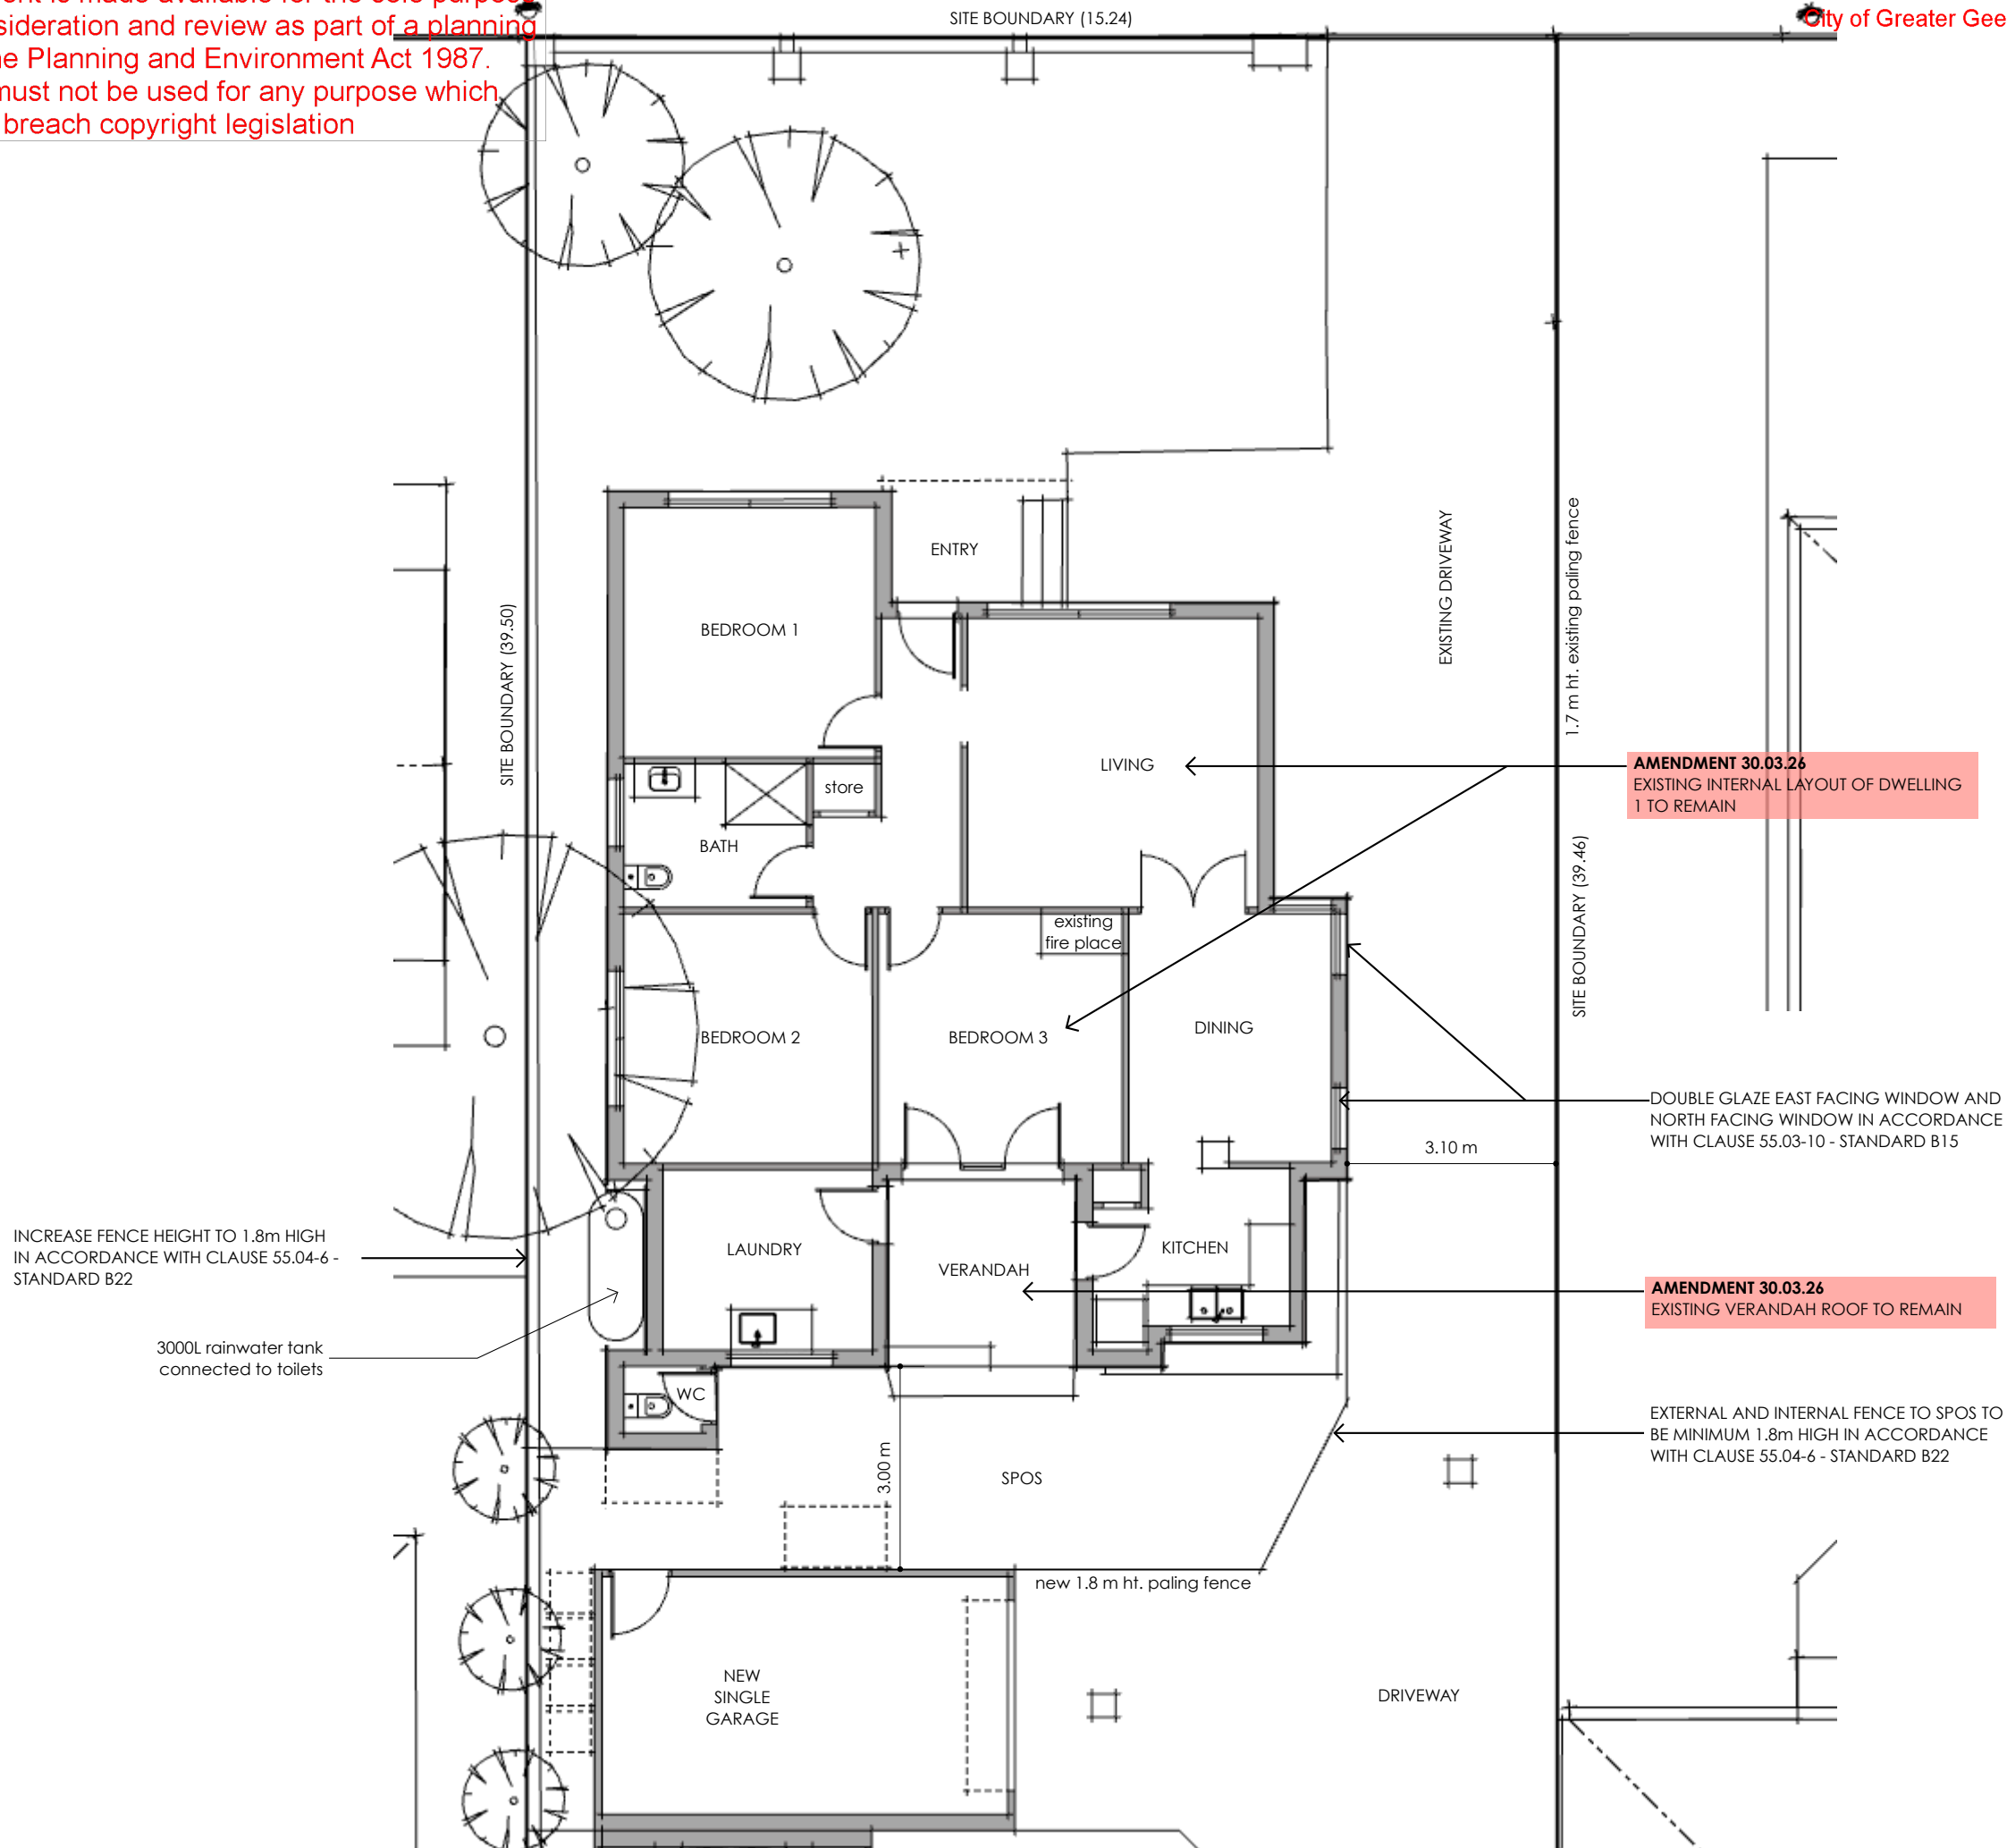

- AMENDMENT 30.03.26**
- EXISTING REAR VERANDAH ROOF TO REMAIN
- DWELLING 2 FINISHED FLOOR LEVEL AND OVERALL BUILDING HEIGHT RAISED TO COMPLY WITH BUILDING REGULATIONS FLOOD LEVEL REQUIREMENTS
- EXISTING DWELLING 1 INTERNAL LAYOUT TO REMAIN AS EXISTING




The Planning Professionals

project	RESIDENTIAL SUBDIVISION		
drawing	PA09	FLOOR PLAN - EXISTING DWELLING MODIFICATION	
address	63 VISTULA AVE BELL PARK		
date	July 2026		
project number	24048	PA	
po box 7076	geelong	west vic	3218
		t	1300 438 877
	info@theplanningprofessionals.com.au		
	abn 89 007 435 565		

revision	date
rev. A	24.07.25
rev. B	24.08.05
rev. C	25.02.25
rev. D	30.06.25
AMENDMENT	30.06.26
RFI	03.07.26

notes
do not scale off the drawings.
refer to written dimensions only.
verify all site measurements, levels & features prior to commencement.
notify this office if any discrepancies.

copyright 2026

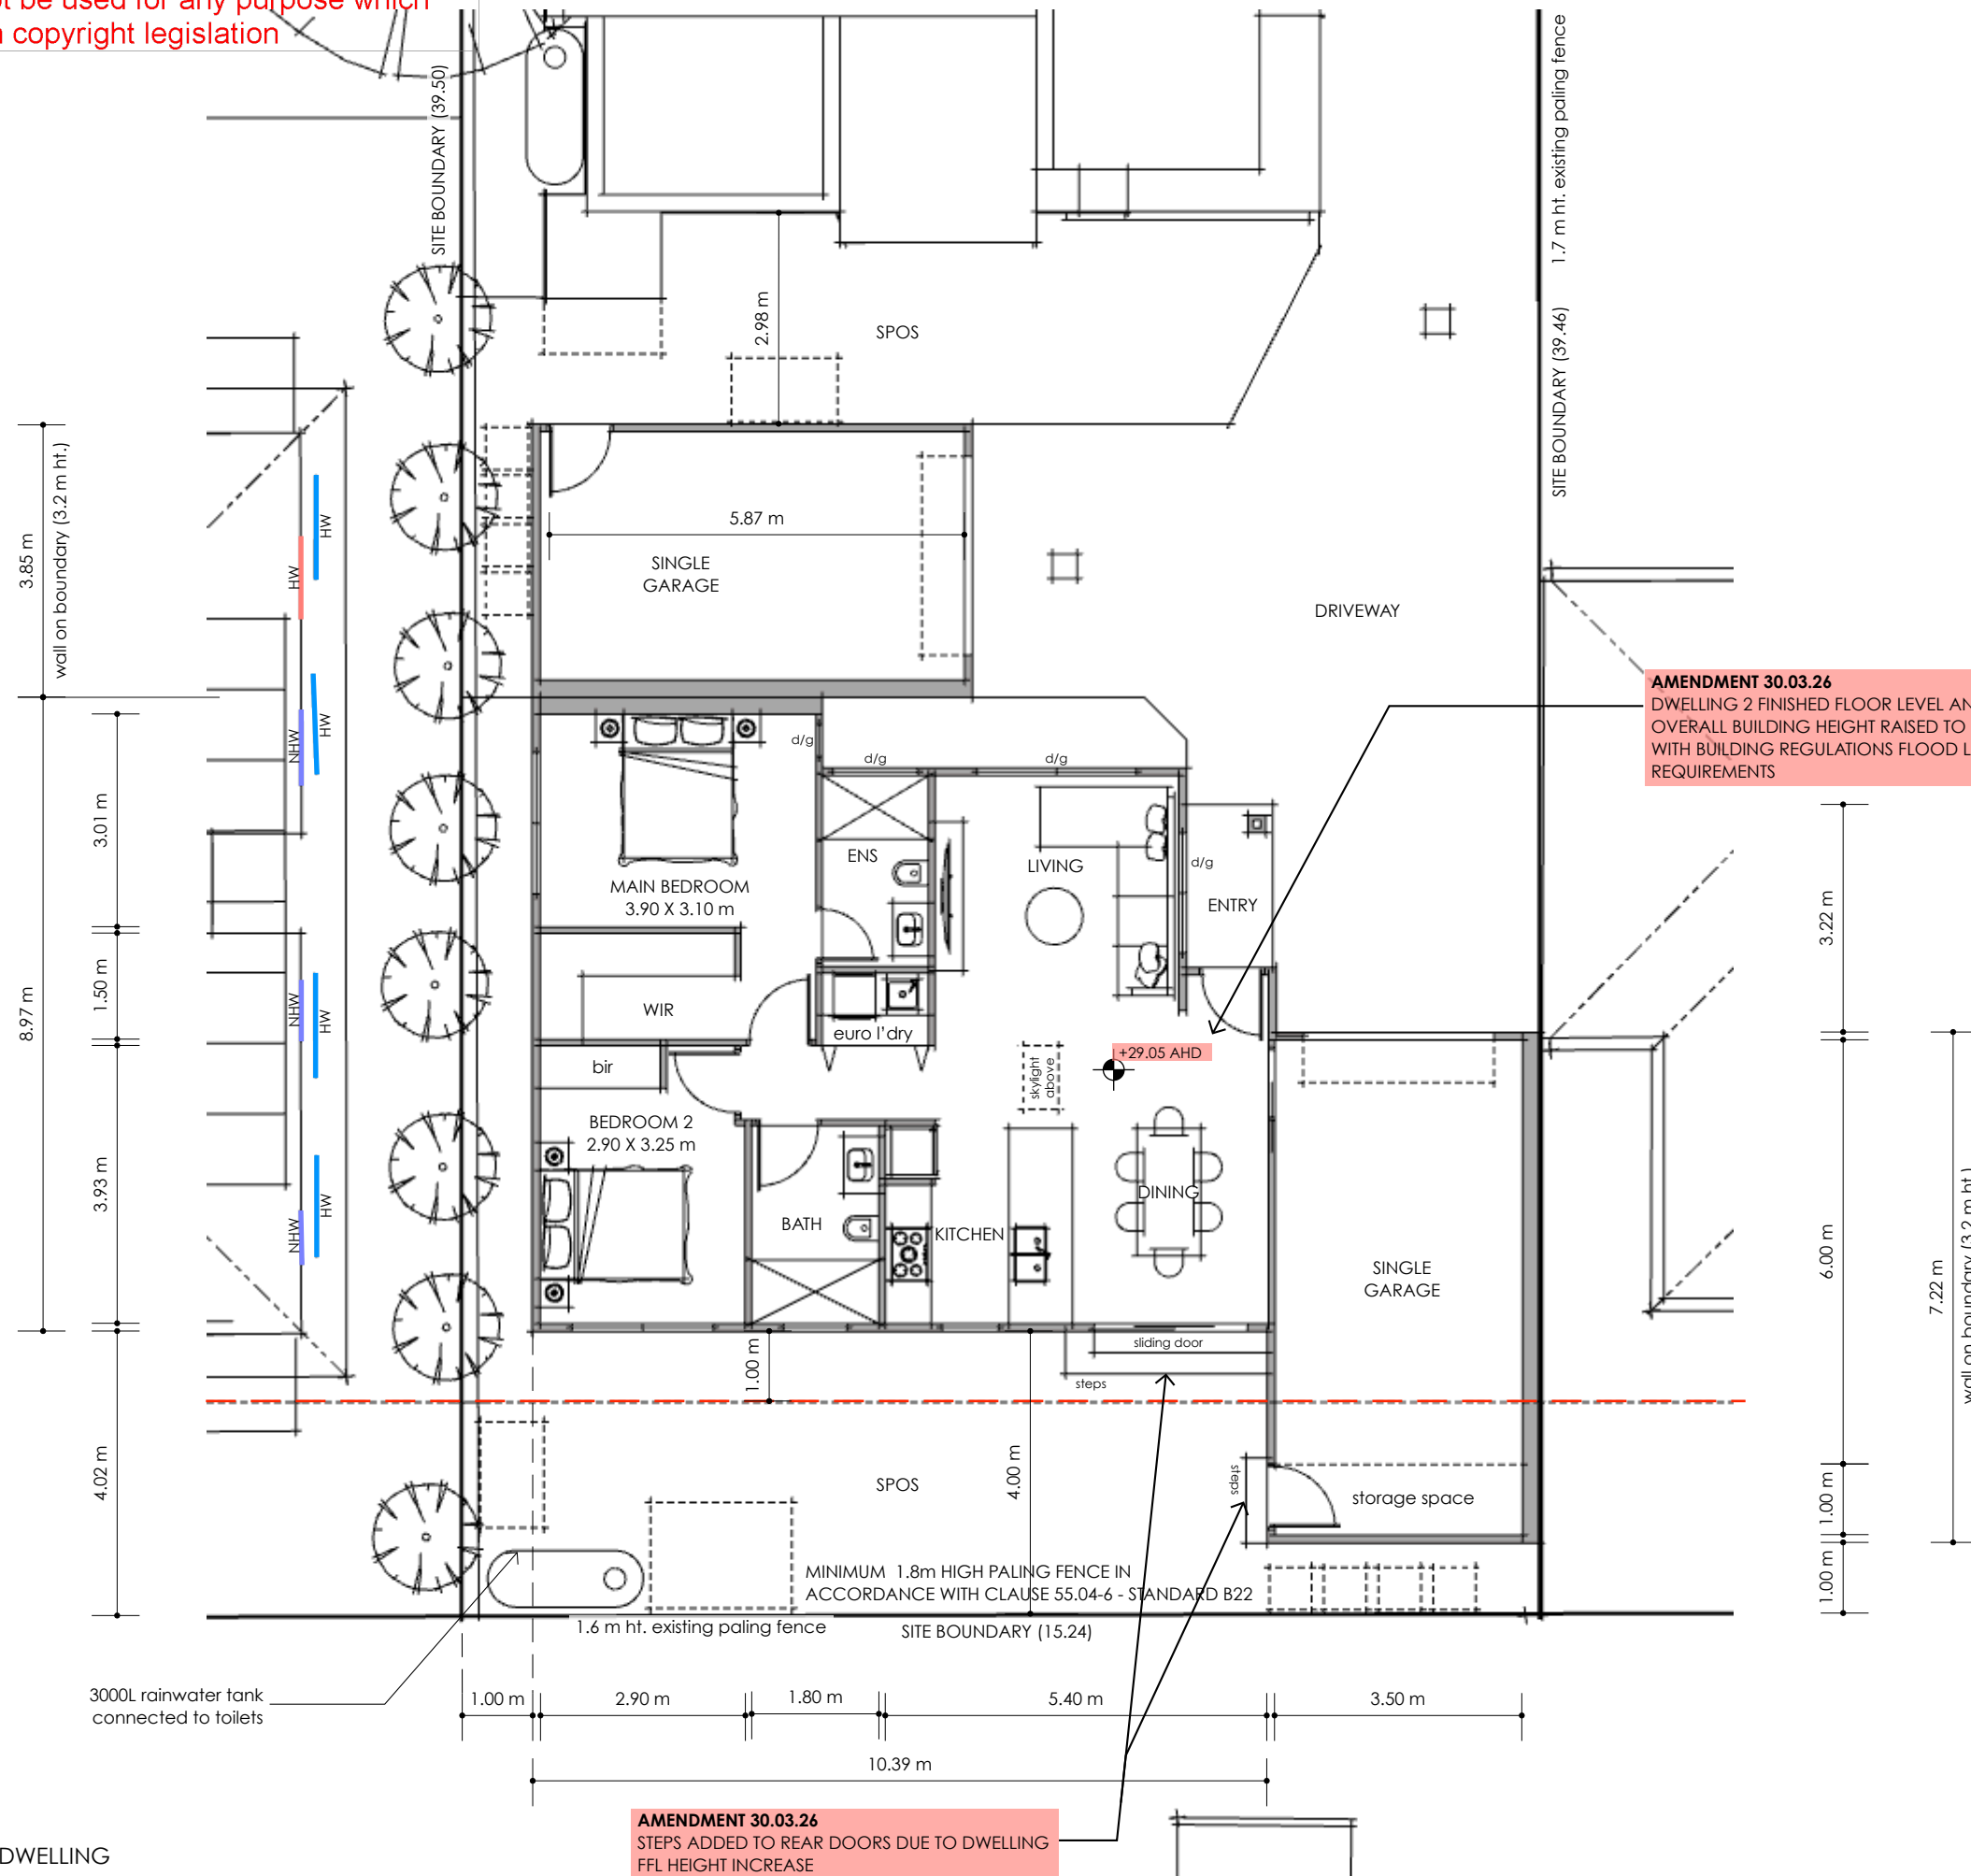

LEGEND

NHW	non-habitable window (ground floor)
HW	habitable window (ground floor)
HW	habitable window (1st floor)
d/g	double glazed windows

AMENDMENT 30.03.26

- EXISTING REAR VERANDAH ROOF TO REMAIN
- DWELLING 2 FINISHED FLOOR LEVEL AND OVERALL BUILDING HEIGHT RAISED TO COMPLY WITH BUILDING REGULATIONS FLOOD LEVEL REQUIREMENTS
- EXISTING DWELLING 1 INTERNAL LAYOUT TO REMAIN AS EXISTING



The Planning Professionals

project	RESIDENTIAL SUBDIVISION
drawing	PA10 FLOOR PLAN - NEW DWELLING
address	63 VISTULA AVE BELL PARK
date	July 2026
project number	24048 PA
po box 7076	geelong west vic 3218 t 1300 438 877 info@theplanningprofessionals.com.au abn 89 007 435 565

revision	date
rev. A	24.07.25
rev. B	24.08.05
rev. C	25.02.25
rev. D	30.06.25
AMENDMENT	30.06.26
RFI	03.07.26

notes
do not scale off the drawings.
refer to written dimensions only.
verify all site measurements, levels & features prior to commencement.
notify this office if any discrepancies.

copyright 2026




Planning Institute Australia



Association of Consulting Architects
member practice



FLOOR PLAN - NEW DWELLING
scale 1: 100 @ A3 sheet

 

FINISHES SCHEDULE

	CORRUGATED COLORBOND STEEL ROOF - MONUMENT
	BRICK MASONRY
	HARDIE LINEA CLADDING WHITE
	WINDOW TRIMS COLOUR
d/g	double glazed windows

RFI 03.07.26
- GARAGE WALL ON BOUNDARY DIMENSION CONFIRMED AT 3.20m.
- EXTENT OF WESTERN WALL SIDE SETBACK ENCROACHMENT DETAILED
- WESTERN WALL HEIGHT CONFIRMED

AMENDMENT 30.03.26
- DWELLING 2 FINISHED FLOOR LEVEL AND OVERALL BUILDING HEIGHT RAISED TO COMPLY WITH BUILDING REGULATIONS FLOOD LEVEL REQUIREMENTS



The Planning Professionals

project	RESIDENTIAL SUBDIVISION		
drawing	PA11	ELEVATION 1	
address	63 VISTULA AVE BELL PARK		
date	July 2026		
project number	24048	PA	
po box 7076	geelong west vic	3218	
		† 1300 438 877	
	info@theplanningprofessionals.com.au		
	abn 89 007 435 565		

revision	date
rev. A	24.07.25
rev. B	24.08.05
rev. C	25.02.25
rev. D	30.06.25
AMENDMENT	30.06.26
RFI	03.07.26

notes
do not scale off the drawings.
refer to written dimensions only.
verify all site measurements, levels & features prior to commencement.
notify this office if any discrepancies.



copyright 2026




Planning
Institute
Australia



Association
of Consulting
Architects
member practice

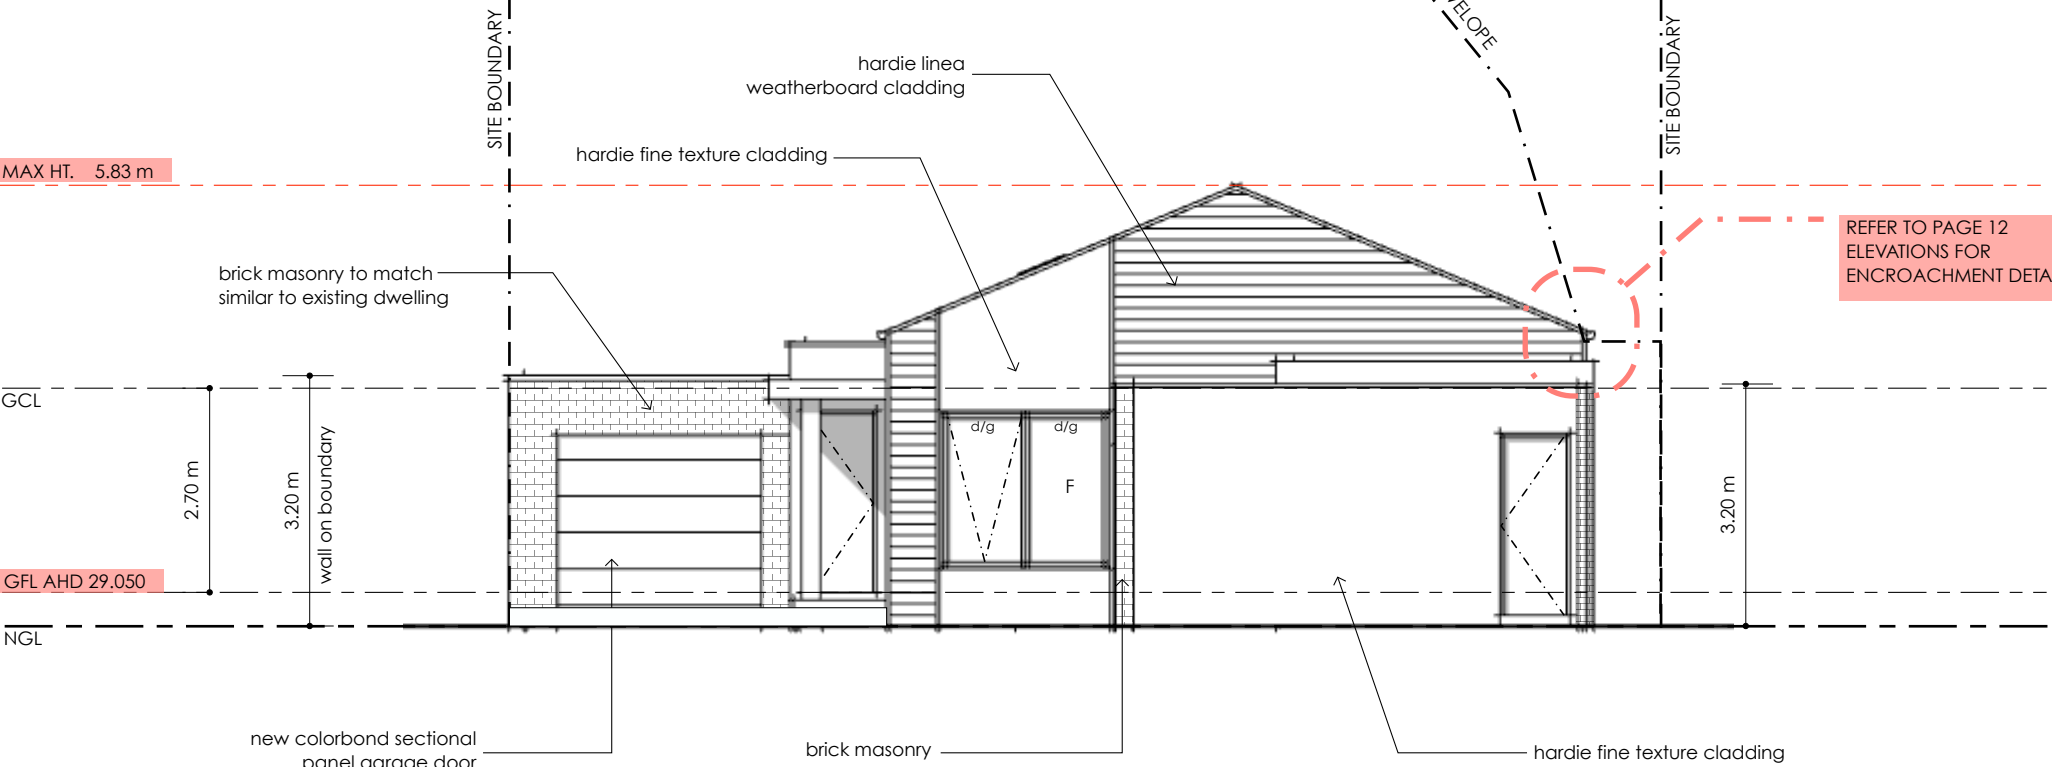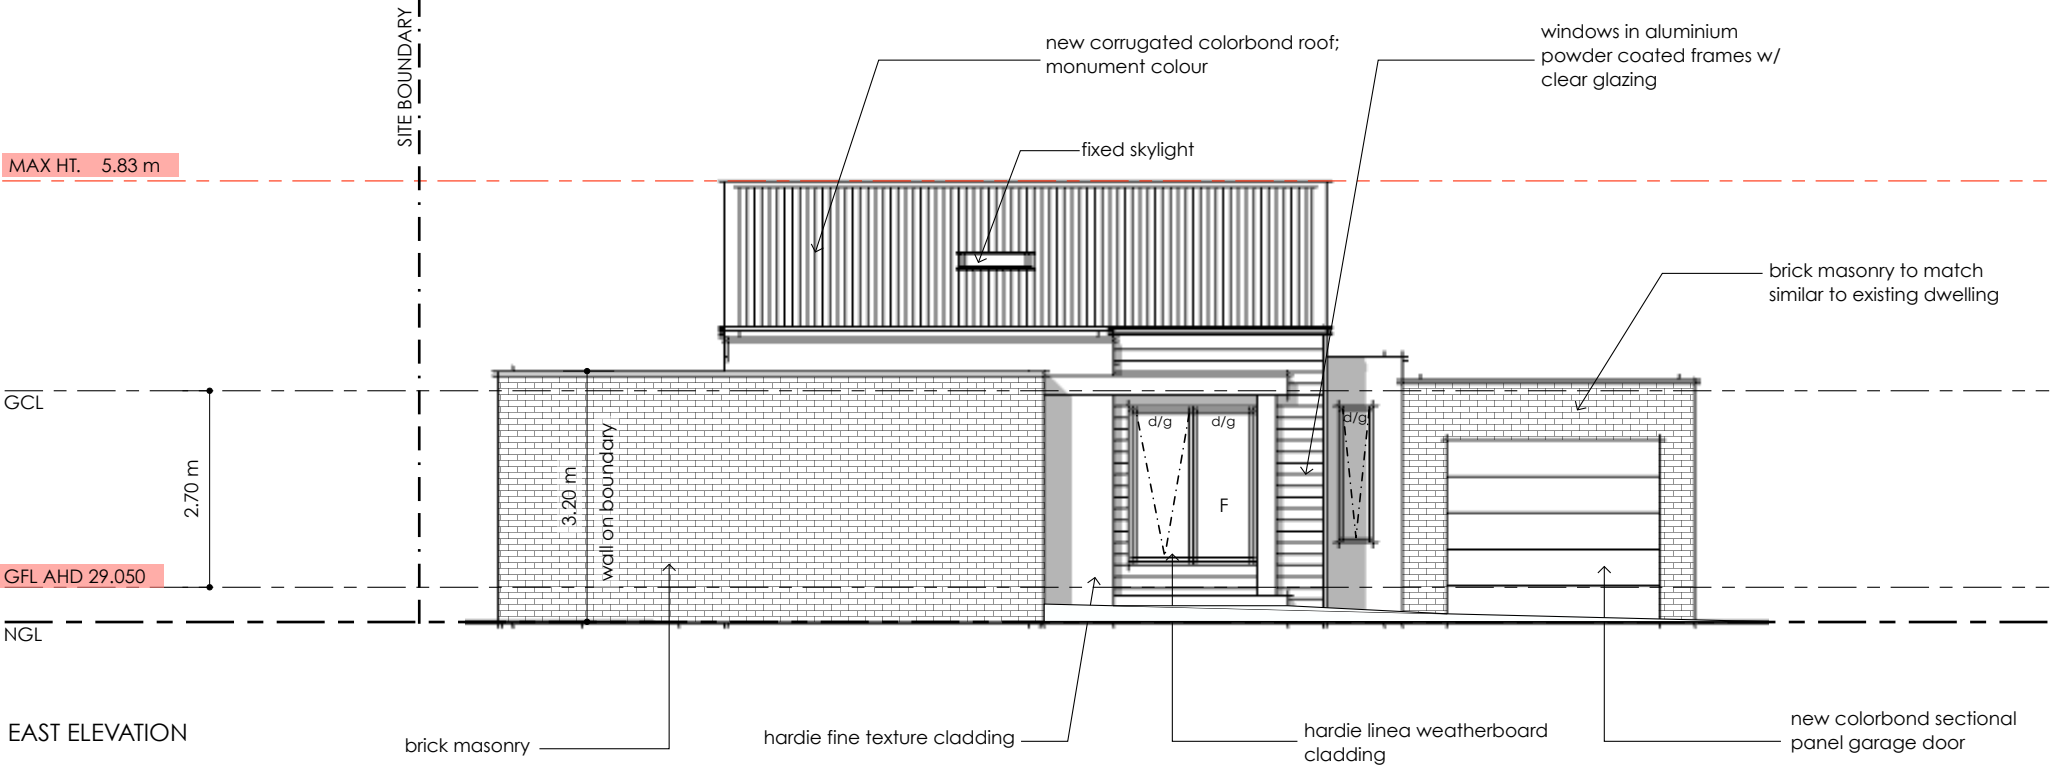

ELEVATION 1
scale 1: 100 @ A3 sheet

 

FINISHES SCHEDULE

	CORRUGATED COLORBOND STEEL ROOF - MONUMENT
	BRICK MASONRY
	HARDIE LINEA CLADDING WHITE
	WINDOW TRIMS COLOUR

RFI 03.07.26
- GARAGE WALL ON BOUNDARY DIMENSION CONFIRMED AT 3.20m.
- EXTENT OF WESTERN WALL SIDE SETBACK ENCROACHMENT DETAILED
- WESTERN WALL HEIGHT CONFIRMED

AMENDMENT 30.03.26
- DWELLING 2 FINISHED FLOOR LEVEL AND OVERALL BUILDING HEIGHT RAISED TO COMPLY WITH BUILDING REGULATIONS FLOOD LEVEL REQUIREMENTS



The Planning Professionals

project	RESIDENTIAL SUBDIVISION		
drawing	PA12	ELEVATION 2	
address	63 VISTULA AVE BELL PARK		
date	July 2026		
project number	24048	PA	
po box 7076	geelong	west vic	3218
		t	1300 438 877
	info@theplanningprofessionals.com.au		
	abn 89 007 435 565		




revision	date
rev. A	24.07.25
rev. B	24.08.05
rev. C	25.02.25
rev. D	30.06.25
AMENDMENT	30.06.26
RFI	03.07.26

notes
do not scale off the drawings.
refer to written dimensions only.
verify all site measurements, levels & features prior to commencement.
notify this office if any discrepancies.


copyright 2026




Planning
Institute
Australia

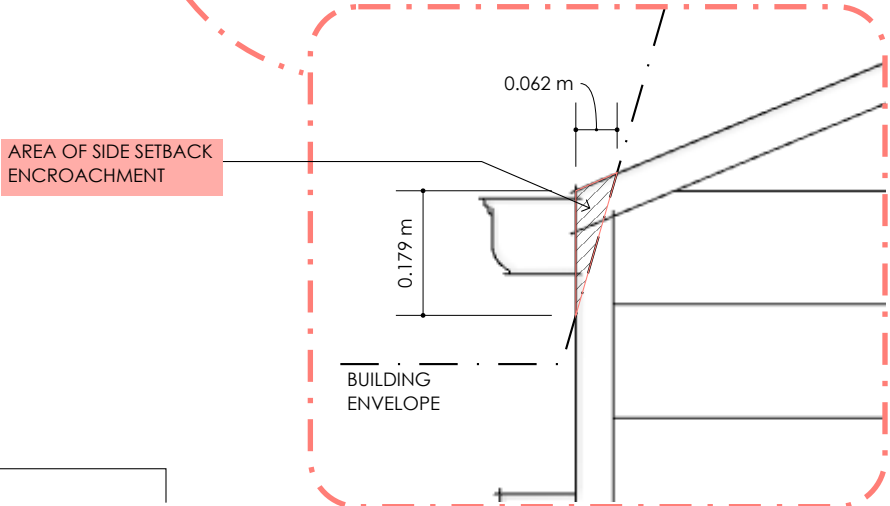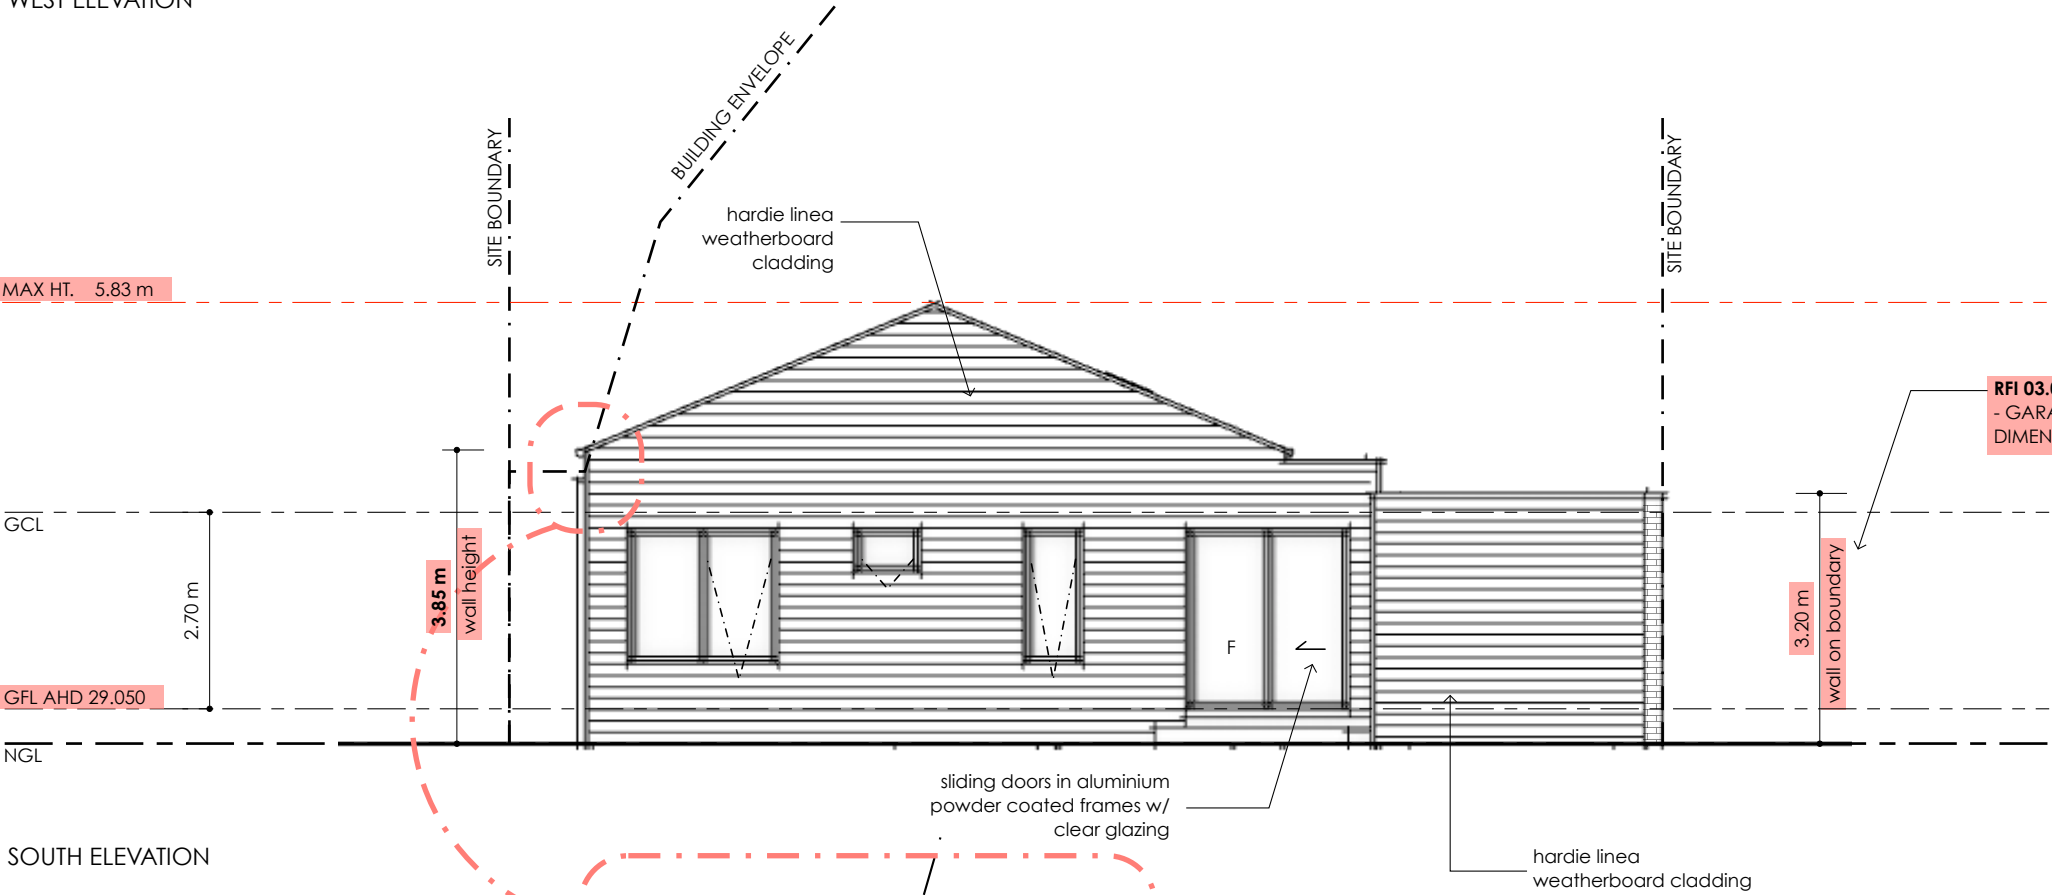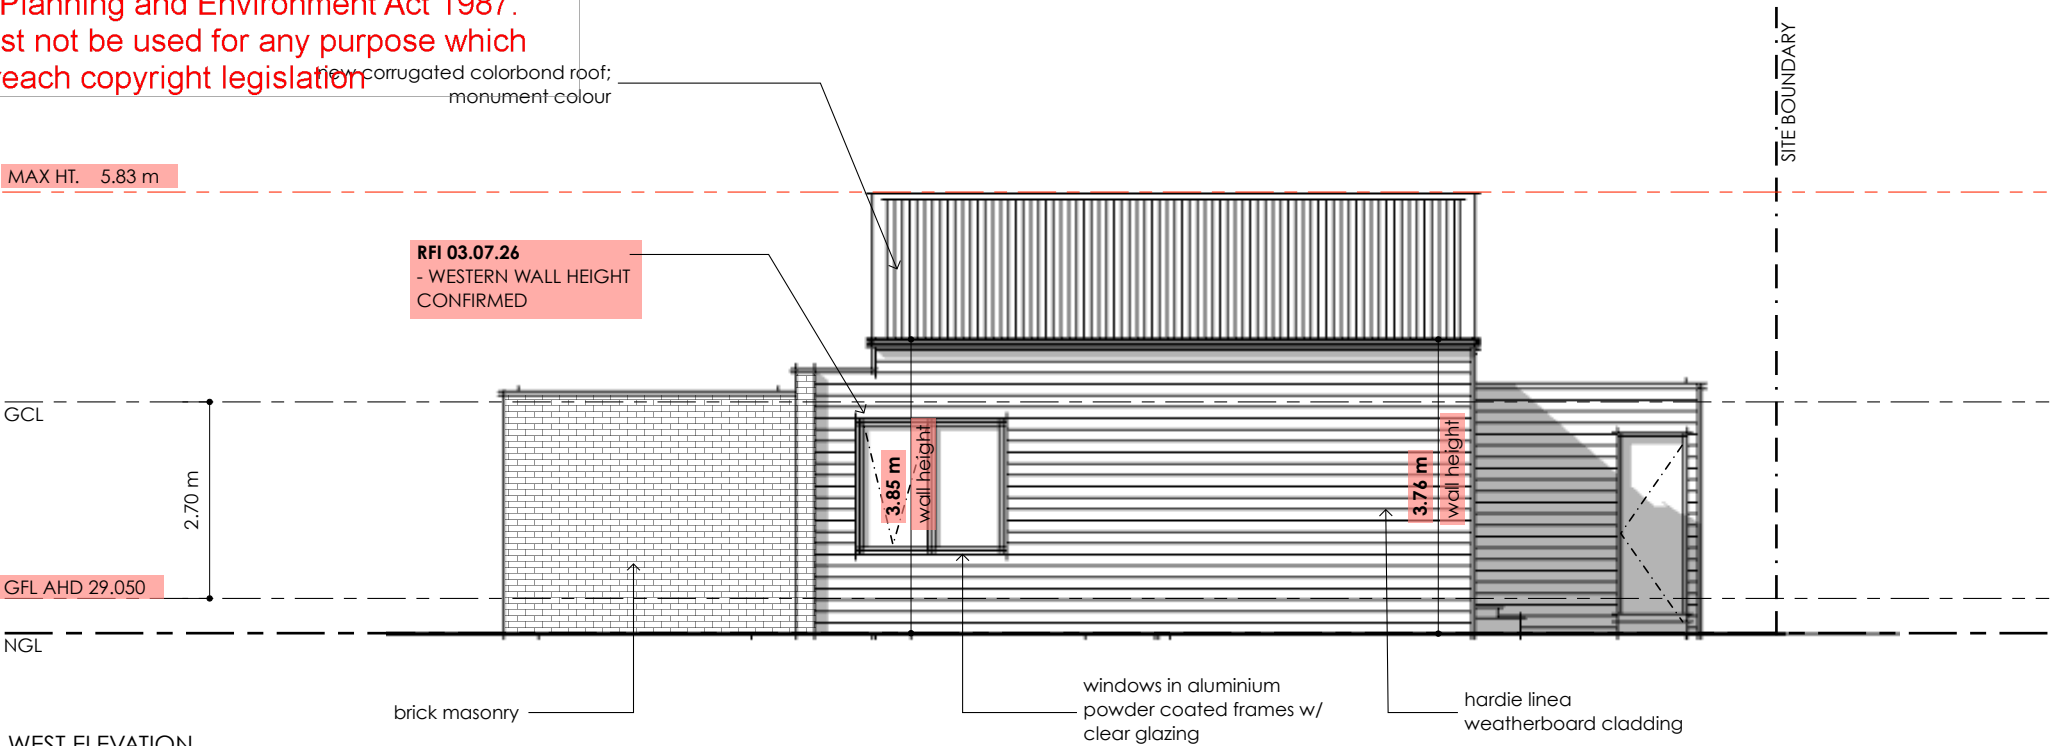


ELEVATION 2
scale 1: 100 @ A3 sheet

 


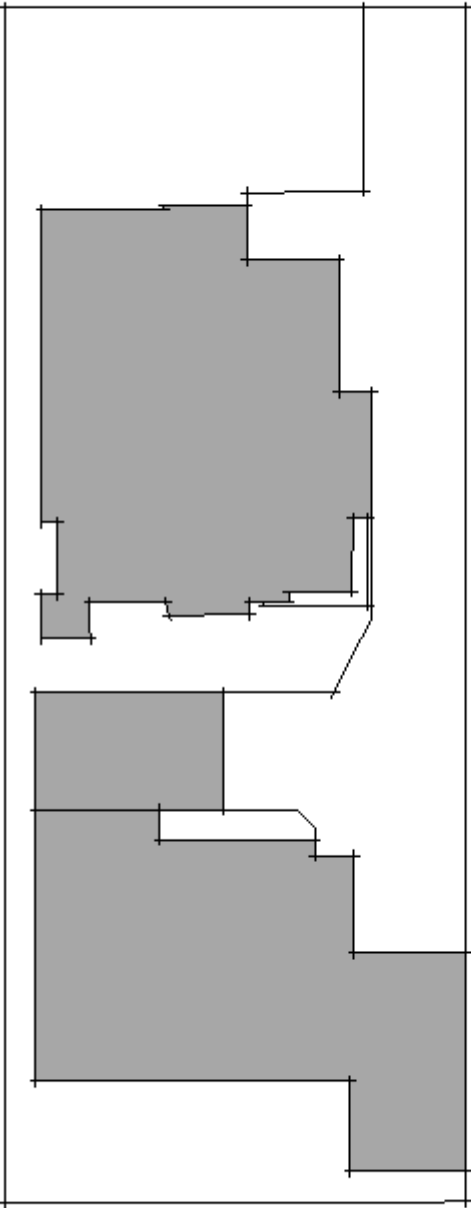


SITE COVERAGE

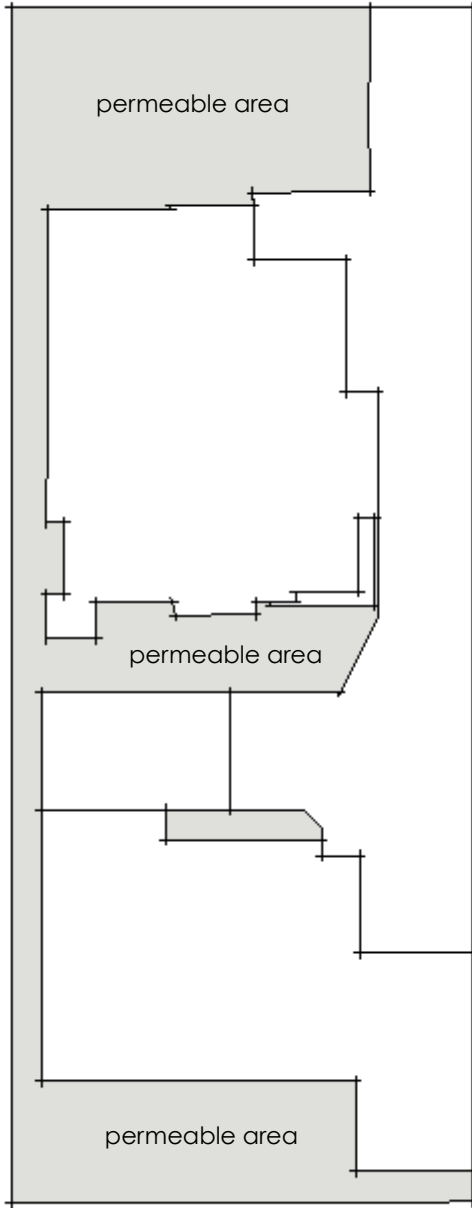

PERMEABILITY

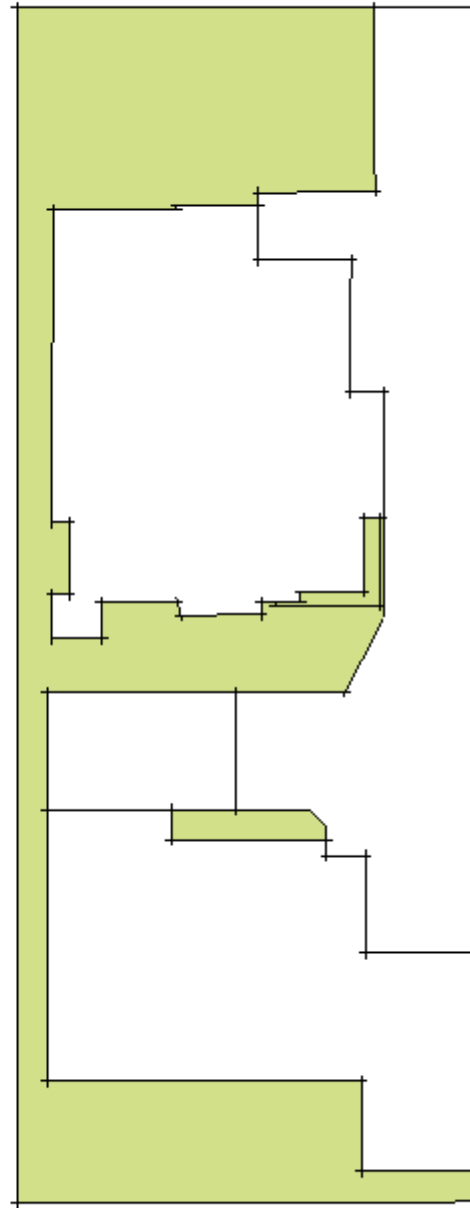

GARDEN AREA

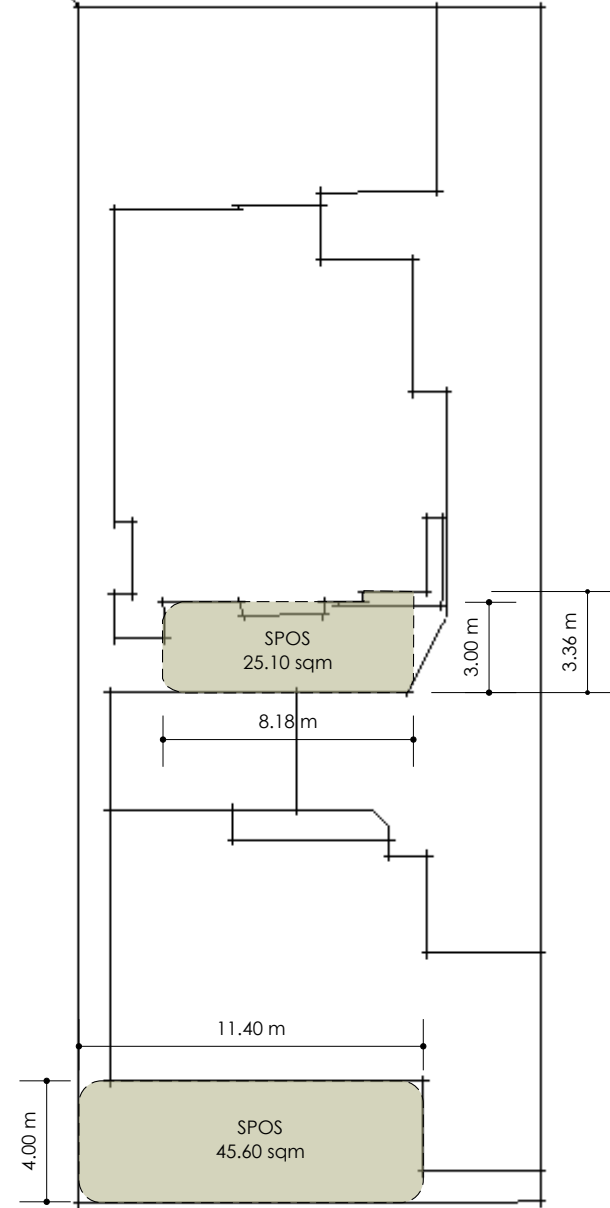

SECLUDED PRIVATE OPEN SPACE

DEVELOPMENT OVERVIEW

SITE AREA	602.00 m ²
GARDEN AREA	194.51 m ² (32.31%) (MIN 30%)
SITE COVERAGE	268.48 m ² (44.60%) (MAX 60%)
PERMEABILITY	191.99 m ² (31.89%) (MIN 20%)
SECLUDED PRIVATE OPEN SPACE	(MIN 25.0 m ²)
- dwelling 1	25.10 m ²
- dwelling 2	45.60 m ²



The Planning Professionals

project RESIDENTIAL SUBDIVISION

drawing PA13 DEVELOPMENT OVERVIEW

address 63 VISTULA AVE
BELL PARK

date July 2026

project number 24048 PA

po box 7076 geelong west vic 3218
t 1300 438 877
info@theplanningprofessionals.com.au
abn 89 007 435 565


revision	date
rev. A	24.07.25
rev. B	24.08.05
rev. C	25.02.25
rev. D	30.06.25
AMENDMENT	30.06.26
RFI	03.07.26

notes
do not scale off the drawings.
refer to written dimensions only.
verify all site measurements, levels & features prior to commencement.
notify this office if any discrepancies.

copyright 2026




DEVELOPMENT OVERVIEW
scale 1: 250 @ A3 sheet

 

Planning Institute Australia



Association of Consulting Architects
member practice

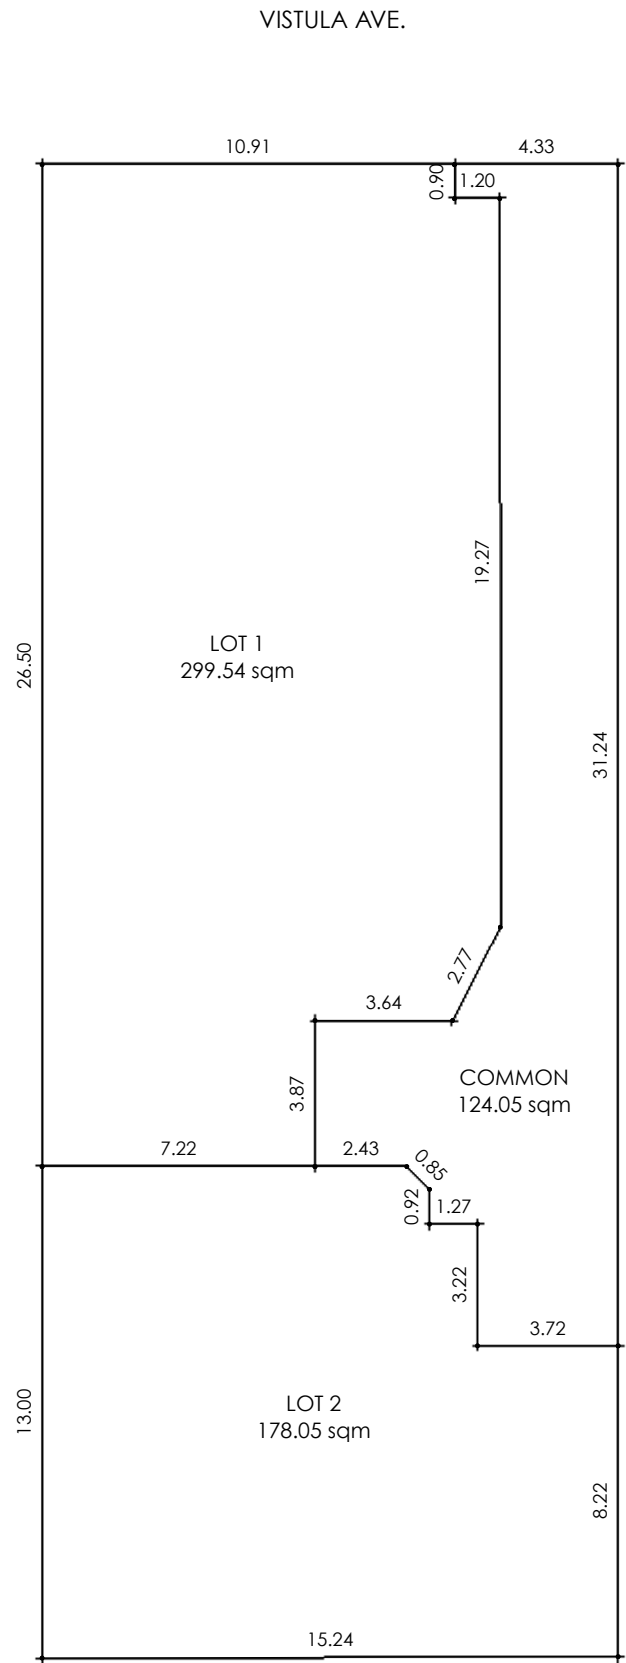

The Planning Professionals

project RESIDENTIAL SUBDIVISION

drawing PA14 PLAN OF SUBDIVISION

address 63 VISTULA AVE
BELL PARK

date July 2026

project number 24048 PA

po box 7076 geelong west vic 3218
t 1300 438 877
info@theplanningprofessionals.com.au
abn 89 007 435 565

revision	date
rev. A	24.07.25
rev. B	24.08.05
rev. C	25.02.25
rev. D	30.06.25
AMENDMENT	30.06.26
RFI	03.07.26

notes
do not scale off the drawings.
refer to written dimensions only.
verify all site measurements, levels & features prior to commencement.
notify this office if any discrepancies.

copyright 2026



PLAN OF SUBDIVISION
scale 1: 200 @ A3 sheet

Note: Subject to Survey




Planning Institute
Australia



Association
of Consulting
Architects
member practice

This copied document is made available for the sole purpose of enabling its consideration and review as part of a planning process under the Planning and Environment Act 1987.
The document must not be used for any purpose which may breach copyright legislation

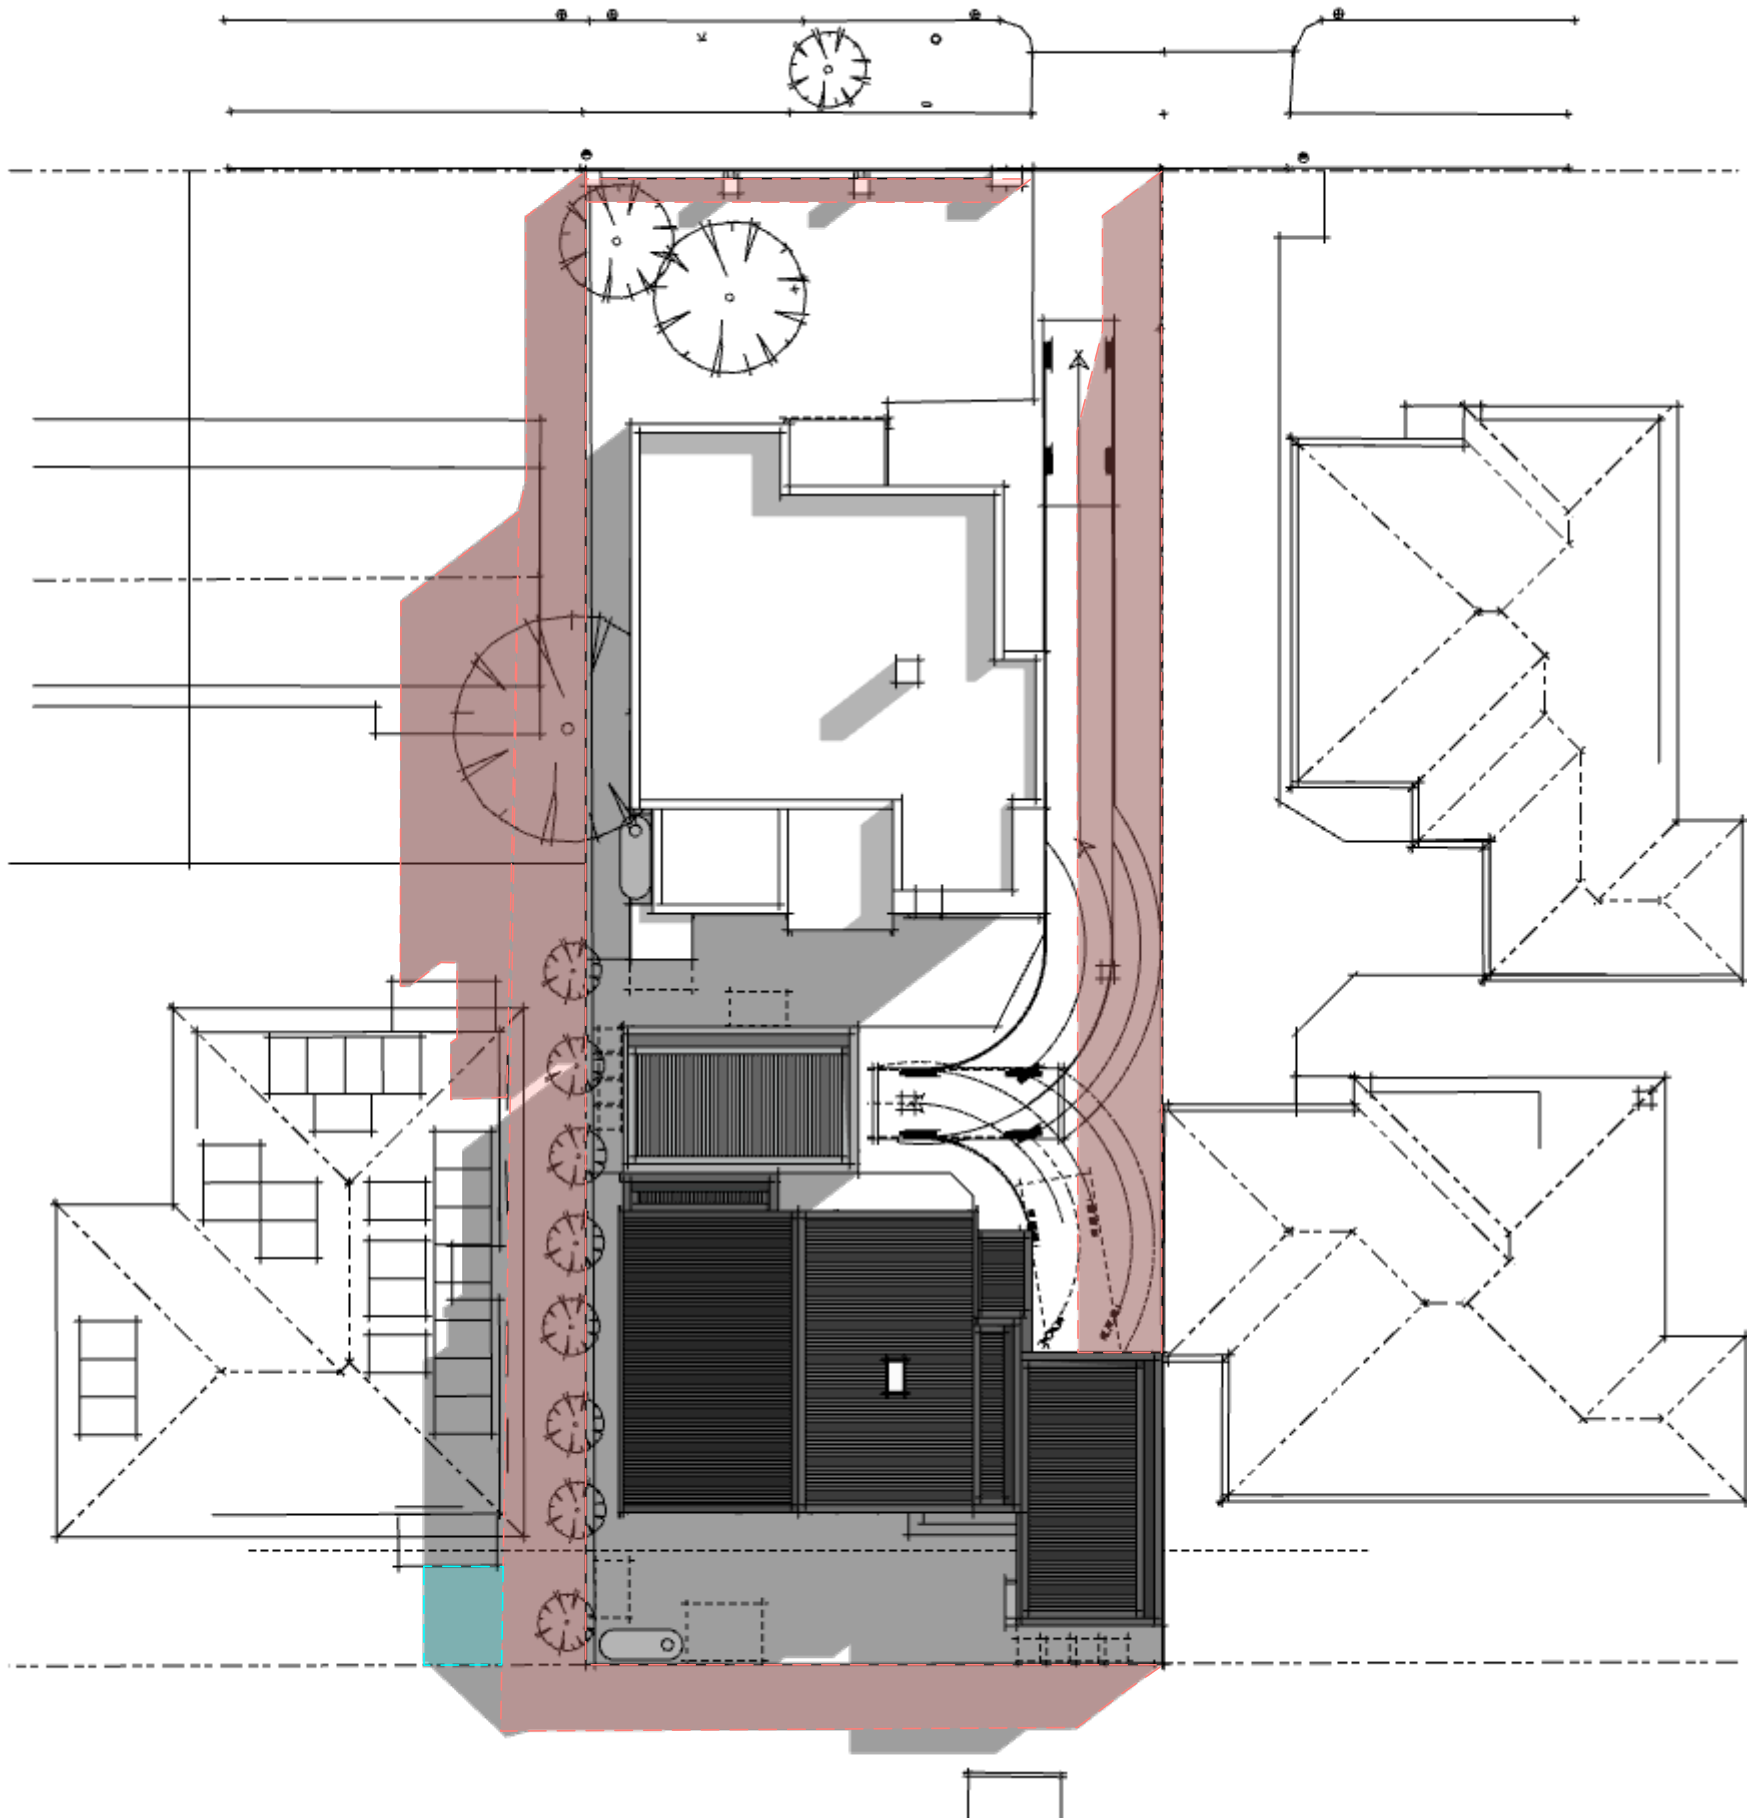

LEGEND

- SHADOWS CASTS BY EXISTING FENCING & BUILDINGS
- SHADOW CAST ON NEIGHBOUR P.O.S



The Planning Professionals

project	RESIDENTIAL SUBDIVISION		
drawing	PA15	SHADOW DIAGRAM - 9AM	
address	63 VISTULA AVE BELL PARK		
date	July 2026		
project number	24048	PA	
po box 7076	geelong	west vic	3218
		†	1300 438 877
	info@theplanningprofessionals.com.au		
	abn 89 007 435 565		

revision	date
rev. A	24.07.25
rev. B	24.08.05
rev. C	25.02.25
rev. D	30.06.25
AMENDMENT	30.06.26
RFI	03.07.26

notes
do not scale off the drawings.
refer to written dimensions only.
verify all site measurements, levels & features prior to commencement.
notify this office if any discrepancies.

copyright 2026



Planning Institute Australia




Association of Consulting Architects
member practice



SHADOW DIAGRAM - 9AM
scale 1: 200 @ A3 sheet



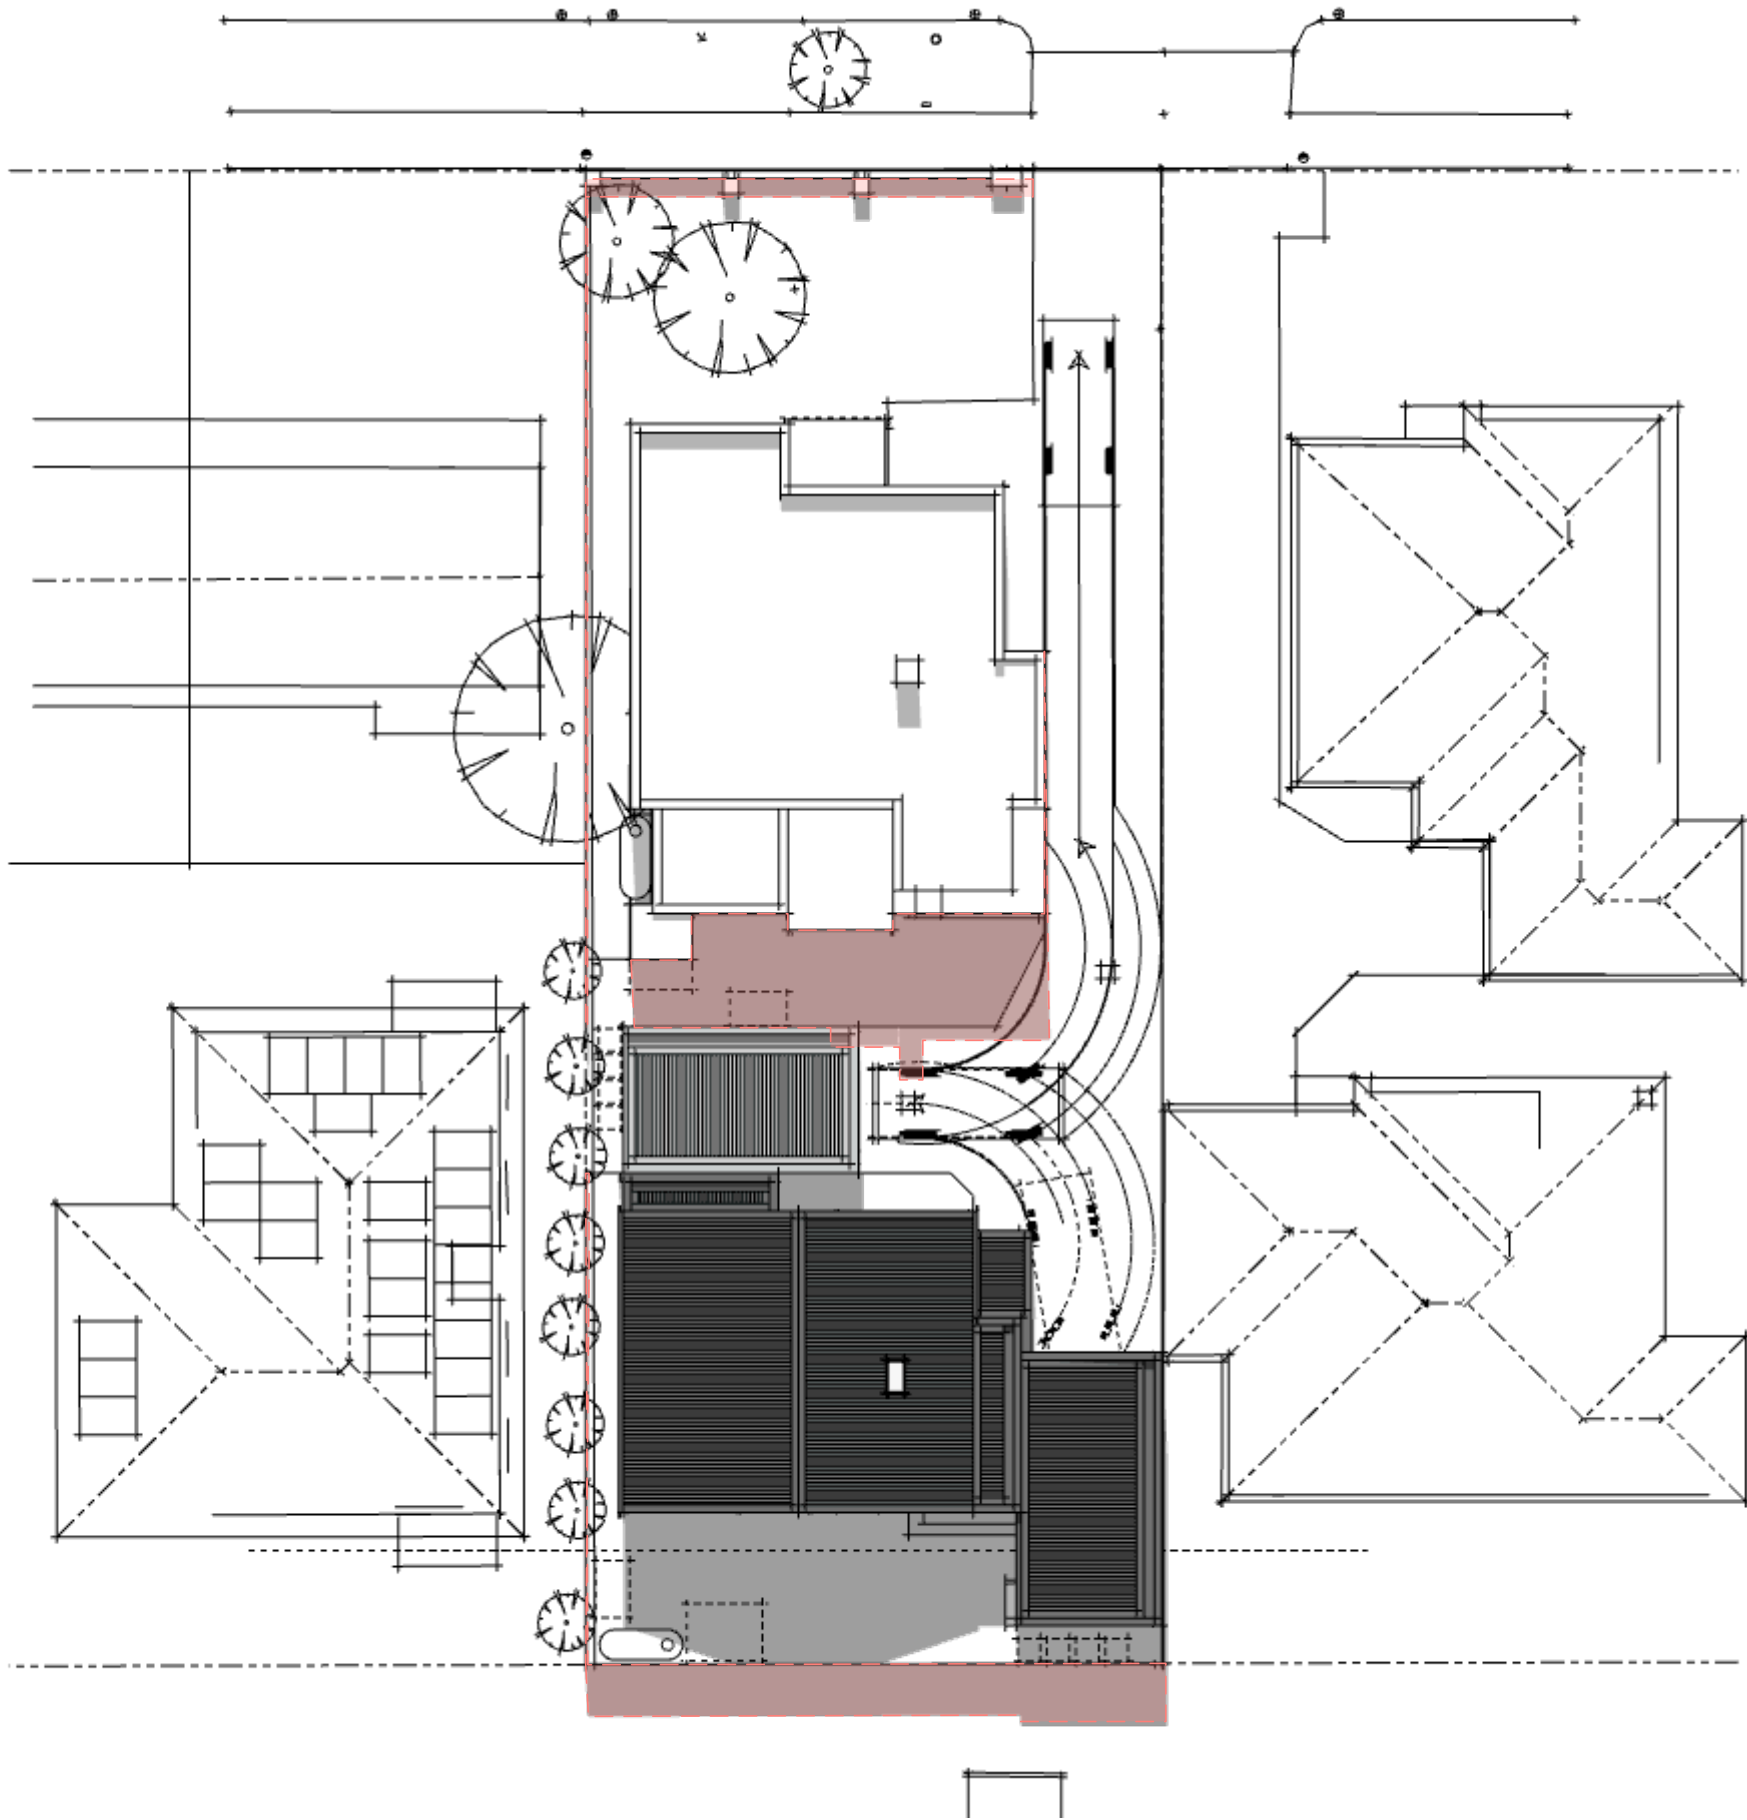

LEGEND

- SHADOWS CASTS BY EXISTING FENCING & BUILDINGS
- SHADOW CAST ON NEIGHBOUR P.O.S



The Planning Professionals

project RESIDENTIAL SUBDIVISION

drawing PA16 SHADOW DIAGRAM - 12PM

address 63 VISTULA AVE
BELL PARK

date July 2026

project number 24048 PA

po box 7076 geelong west vic 3218
t 1300 438 877
info@theplanningprofessionals.com.au
abn 89 007 435 565

revision	date
rev. A	24.07.25
rev. B	24.08.05
rev. C	25.02.25
rev. D	30.06.25
AMENDMENT	30.06.26
RFI	03.07.26

notes
do not scale off the drawings.
refer to written dimensions only.
verify all site measurements, levels & features prior to commencement.
notify this office if any discrepancies.

copyright 2026



Planning Institute Australia




Association of Consulting Architects
member practice



SHADOW DIAGRAM - 12PM
scale 1: 200 @ A3 sheet

0 4 8 16m

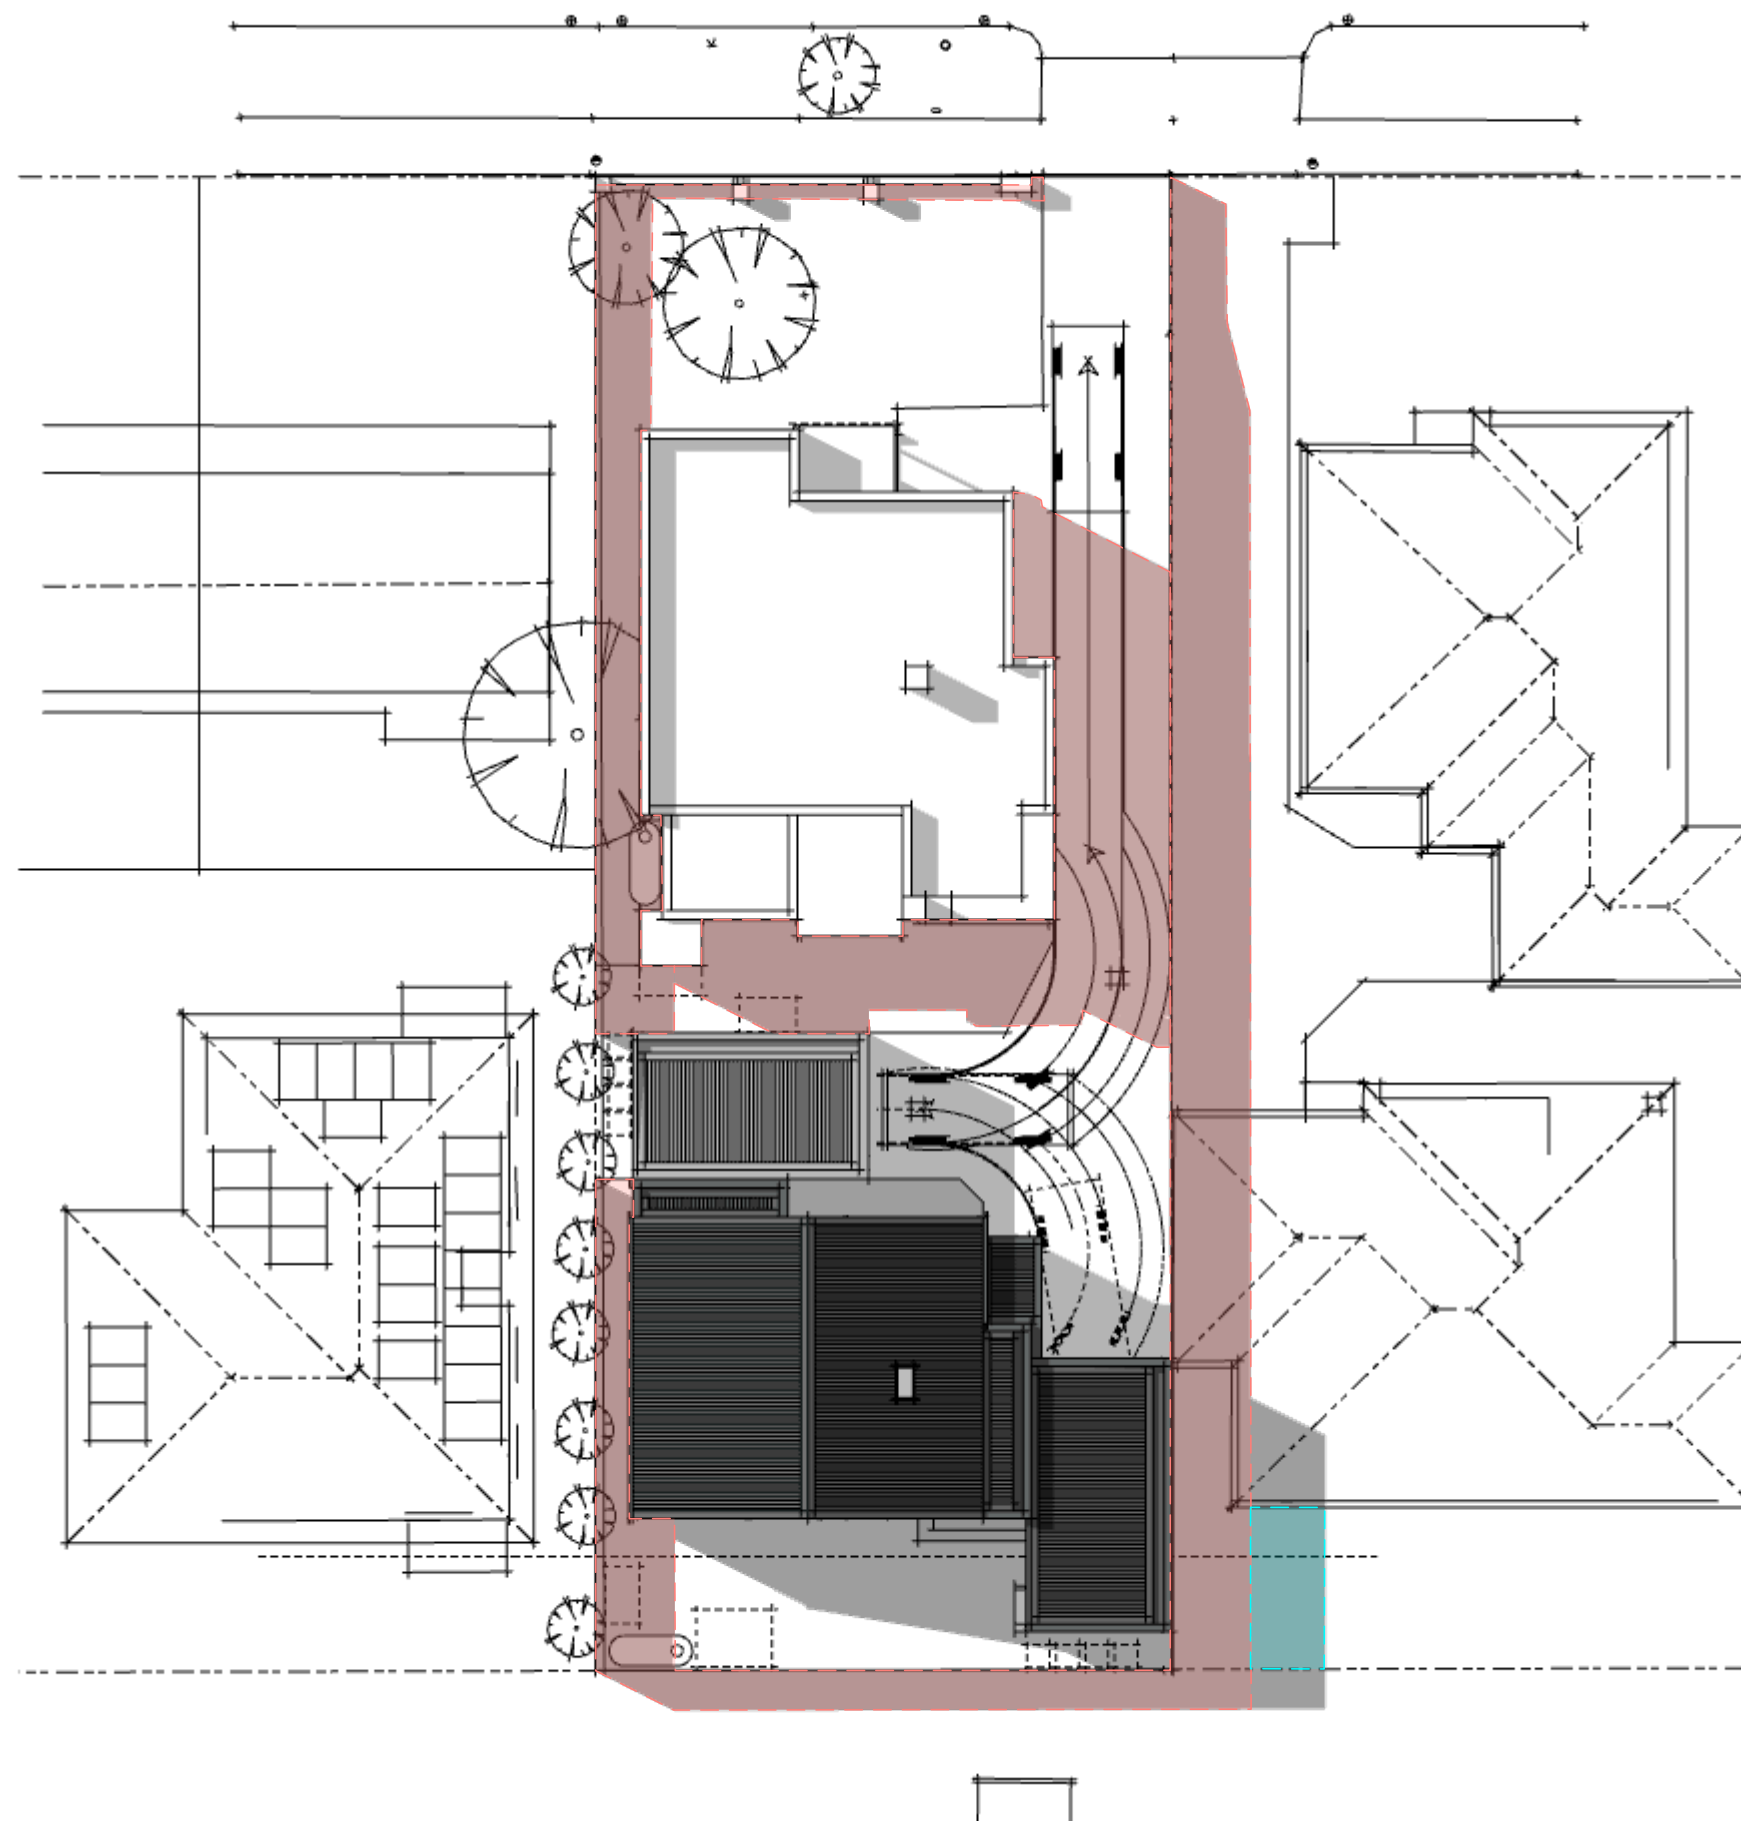

LEGEND

- SHADOWS CASTS BY
EXISTING FENCING & BUILDINGS
- NewSHADOW CAST ON
NEIGHBOUR P.O.S



The Planning
Professionals

project RESIDENTIAL SUBDIVISION

drawing PA17 SHADOW DIAGRAM - 3PM

address 63 VISTULA AVE
BELL PARK

date July 2026

project number 24048 PA

po box 7076 geelong west vic 3218
t 1300 438 877
info@theplanningprofessionals.com.au
abn 89 007 435 565

revision	date
rev. A	24.07.25
rev. B	24.08.05
rev. C	25.02.25
rev. D	30.06.25
AMENDMENT	30.06.26
RFI	03.07.26

notes
do not scale off the drawings.
refer to written dimensions only.
verify all site measurements, levels & features prior to
commencement.
notify this office if any discrepancies.

copyright 2026



Planning
Institute
Australia



Association
of Consulting
Architects
member practice



SHADOW DIAGRAM - 3PM
scale 1: 200 @ A3 sheet

0 4 8 16m




STORM Rating Report

TransactionID: 0
Municipality: GREATER GEELONG
Rainfall Station: GREATER GEELONG
Address: 63 Vistula Avenue

Bell Park
VIC 3215
Assessor: JG
Development Type: Residential - Subdivision
Allotment Site (m2): 602.00
STORM Rating %: 101

Description	Impervious Area (m2)	Treatment Type	Treatment Area/Volume (m2 or L)	Occupants / Number Of Bedrooms	Treatment %	Tank Water Supply Reliability (%)
Dwelling 1 Roof	109.44	Rainwater Tank	2,500.00	2	101.60	94.00
Dwelling 1 Garage	24.04	None	0.00	0	0.00	0.00
Dwelling 1 Roof (untreated)	22.98	None	0.00	0	0.00	0.00
Dwelling 2 Roof	111.61	Rainwater Tank	2,500.00	3	116.40	85.00
Dwelling 2 Roof (untreated)	2.92	None	0.00	0	0.00	0.00
Driveway	125.55	Raingarden 100mm	2.00	0	127.70	0.00

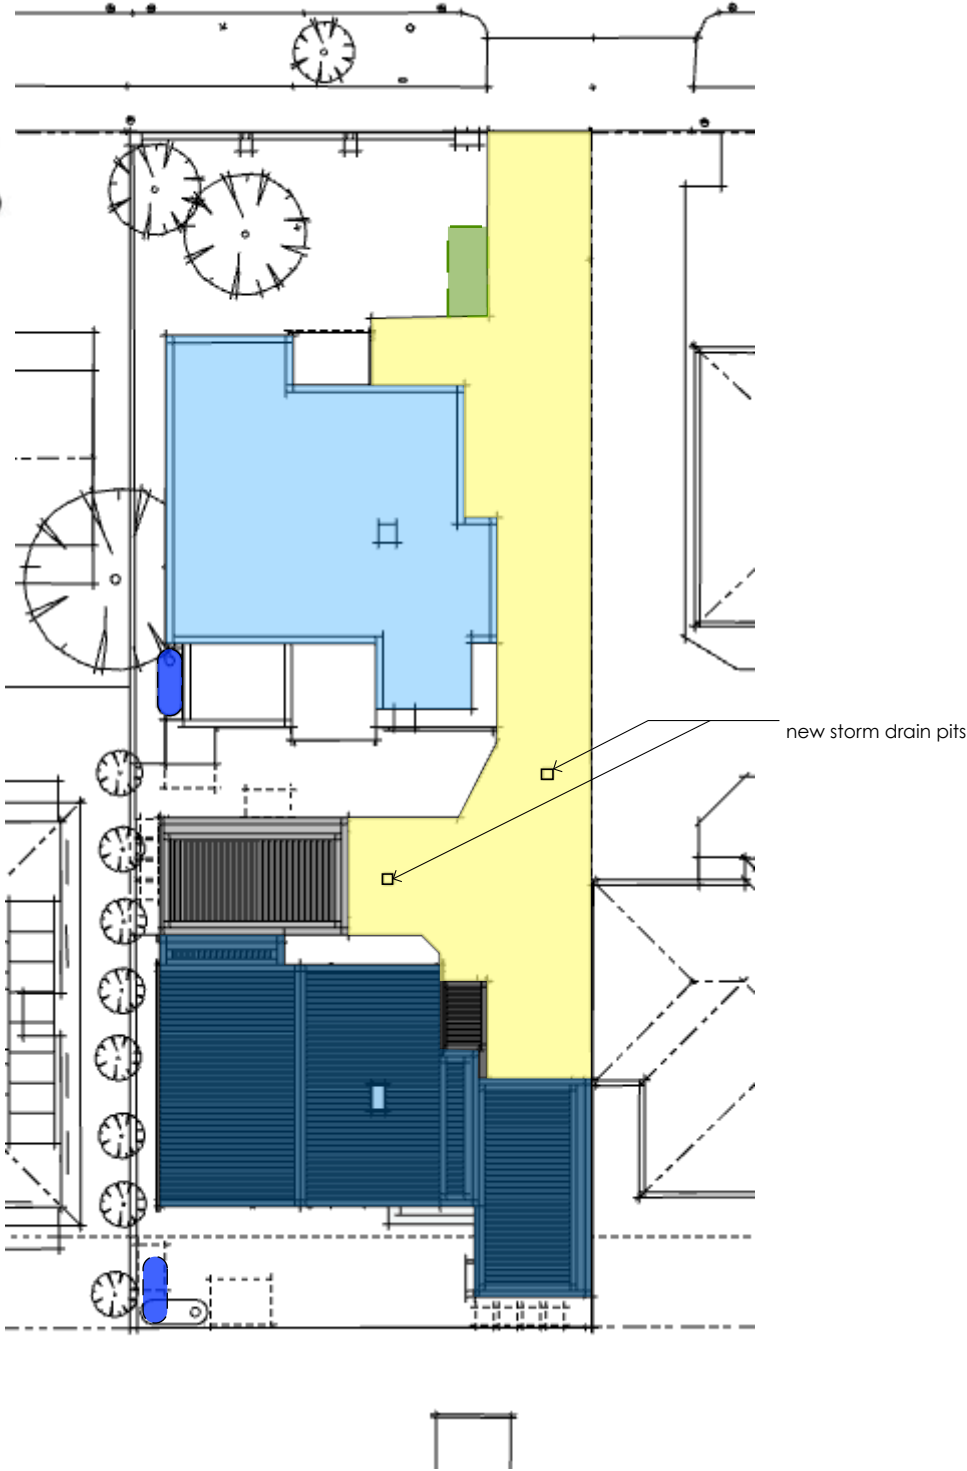

LEGEND

LOCATION OF WATER TANK

IMPERVIOUS SURFACE TO RAINWATER TANK CONNECTED TO TOILETS

DRIVEWAY & PATH

RAINGARDEN 100MM



The Planning Professionals

project	RESIDENTIAL SUBDIVISION
drawing	PA18 STORM REPORT
address	63 VISTULA AVE BELL PARK
date	July 2026
project number	24048 PA
po box 7076	geelong west vic 3218 t 1300 438 877 info@theplanningprofessionals.com.au abn 89 007 435 565

revision	date
rev. A	24.07.25
rev. B	24.08.05
rev. C	25.02.25
rev. D	30.06.25
AMENDMENT	30.06.26
RFI	03.07.26

notes
do not scale off the drawings.
refer to written dimensions only.
verify all site measurements, levels & features prior to commencement.
notify this office if any discrepancies.

copyright 2026



Planning Institute Australia



Association of Consulting Architects
member practice

This copied document is made available for the sole purpose of enabling its consideration and review as part of a planning process under the Planning and Environment Act 1987.
The document must not be used for any purpose which may breach copyright legislation

City of Greater Geelong, Statutory Planning - Date Received 08.07.2026



STORM REPORT
scale 1: 250 @ A3 sheet



This copied document is made available for the sole purpose of enabling its consideration and review as part of a planning process under the Planning and Environment Act 1987. The document must not be used for any purpose which may breach copyright legislation



EXISTING STREETScape



STREETScAPE



The Planning Professionals

project RESIDENTIAL SUBDIVISION

drawing PA19 STREETScAPE

address 63 VISTULA AVE
BELL PARK

date July 2026

project number 24048 PA

po box 7076 geelong west vic 3218
t 1300 438 877
info@theplanningprofessionals.com.au
abn 89 007 435 565

revision	date
rev. A	24.07.25
rev. B	24.08.05
rev. C	25.02.25
rev. D	30.06.25
AMENDMENT	30.06.26
RFI	03.07.26

notes
do not scale off the drawings.
refer to written dimensions only.
verify all site measurements, levels & features prior to
commencement.
notify this office if any discrepancies.

copyright 2026



Planning
Institute
Australia



Association
of Consulting
Architects
member practice