
City of Greater Geelong, Statutory Planning - Date Received 9/09/2026

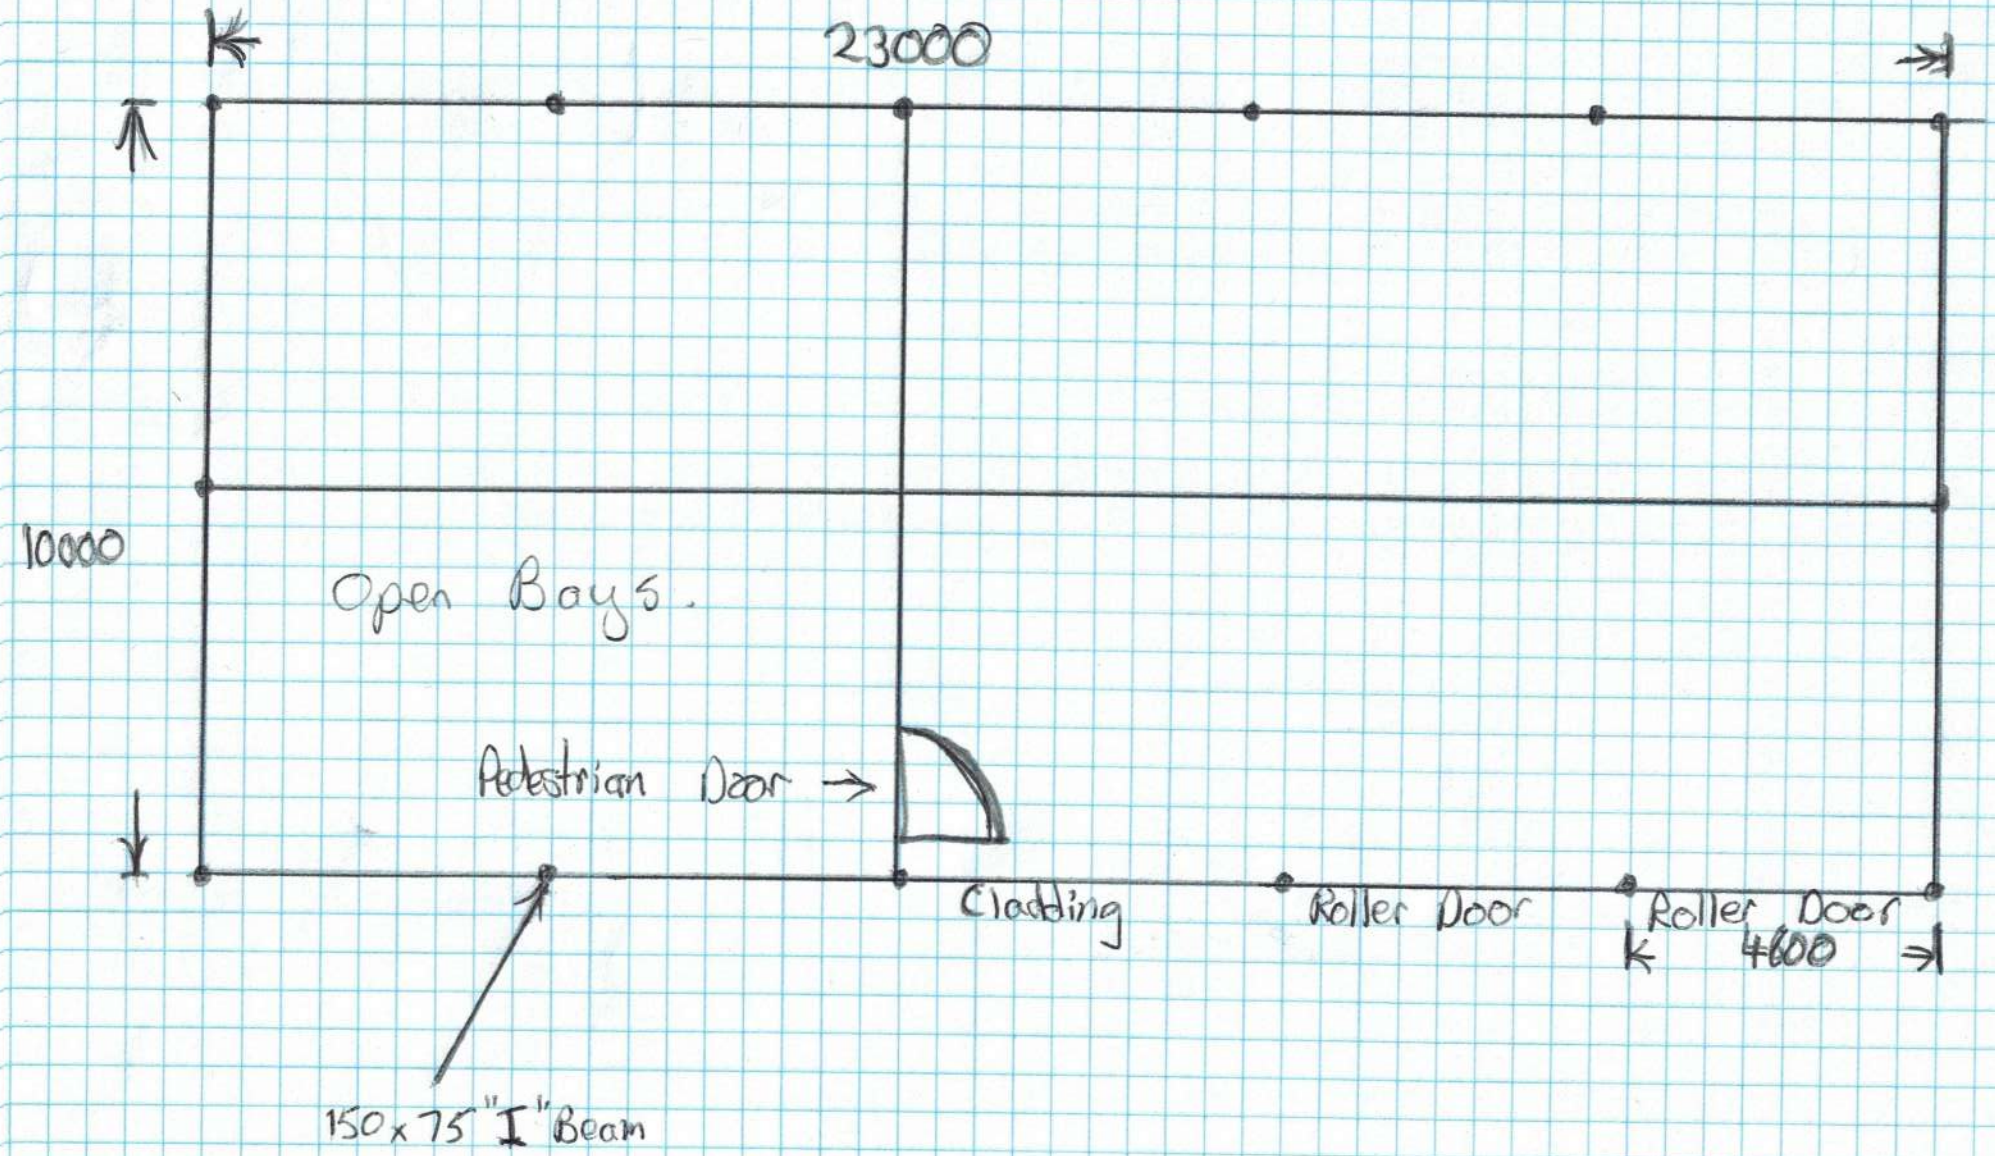


[redacted]


175 Worm Ponds Drv.

This copied document is made available for the sole purpose of enabling its consideration and review as part of a planning process under the Planning and Environment Act 1987. The document must not be used for any purpose which may breach copyright legislation

City of Greater Geelong, Statutory Planning - Date Received 9/09/2026

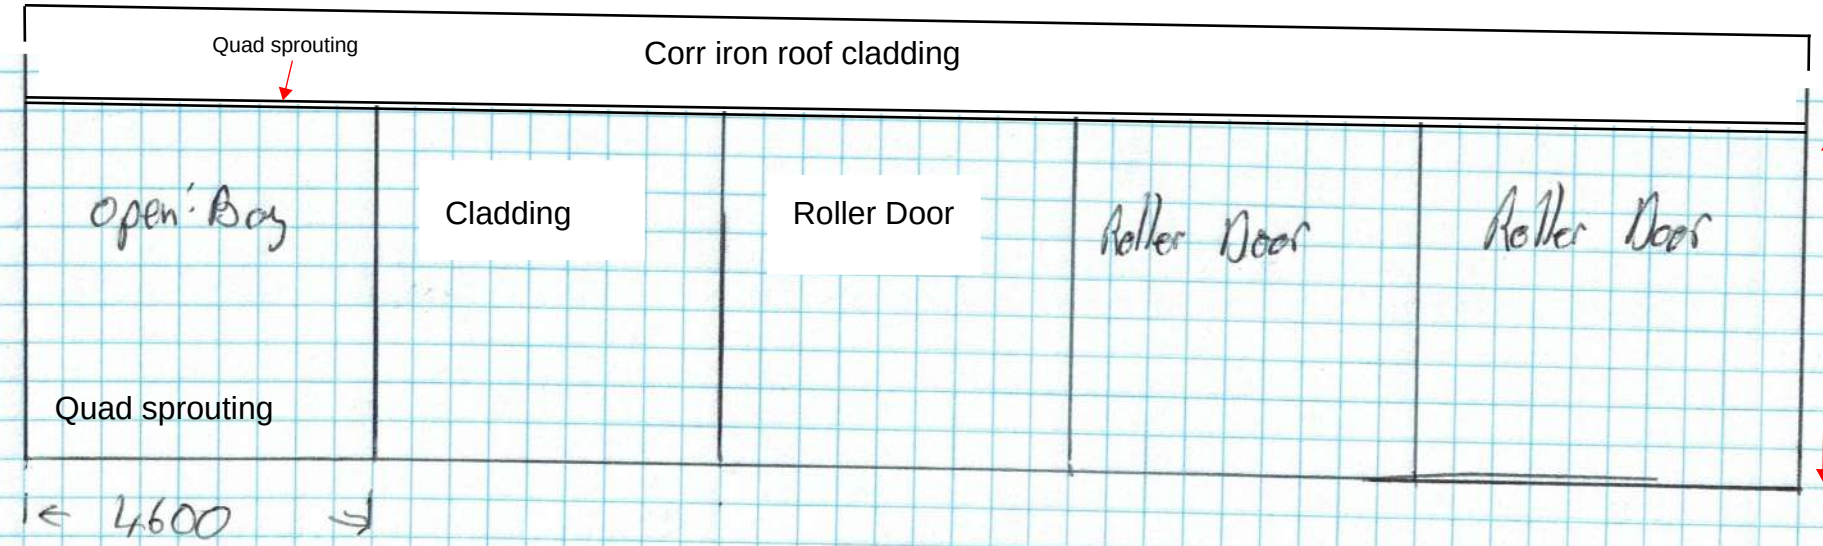

Northern Elevation

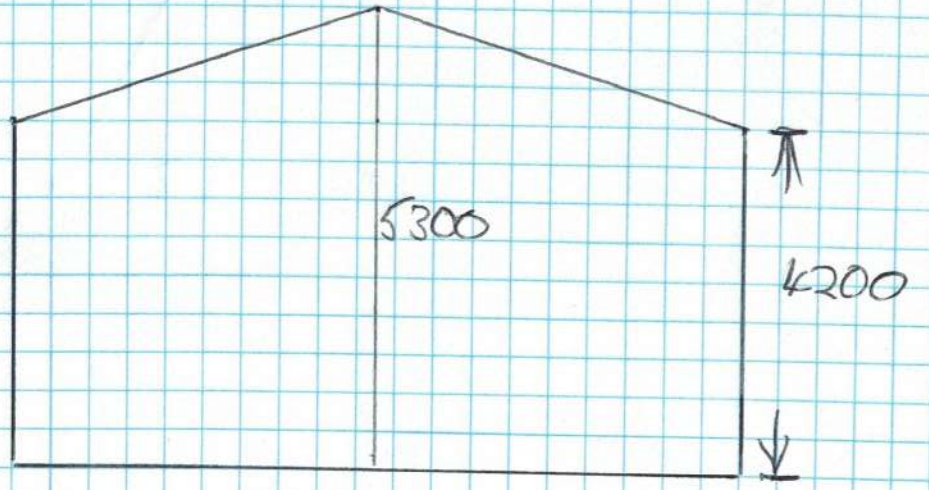


Western Elevation


[redacted]

175 Waom Ponds Drv.

City of Greater Geelong, Statutory Planning - Date Received 9/09/2026

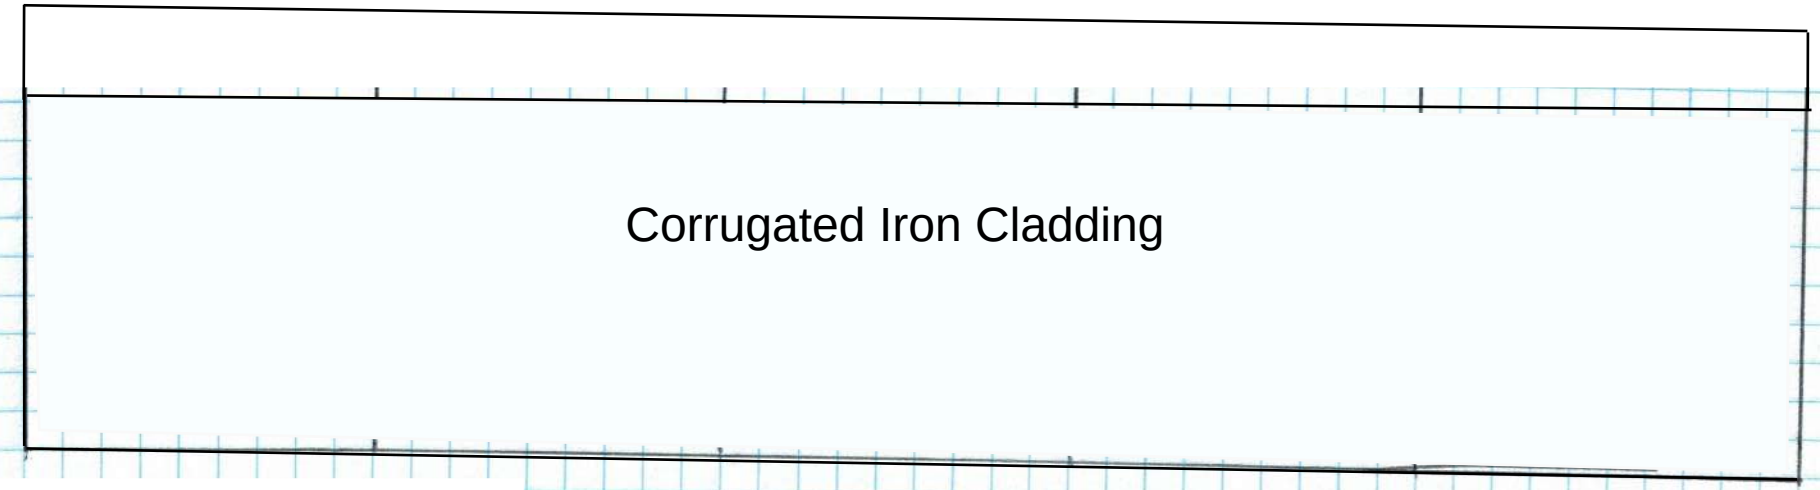

Southern Elevation

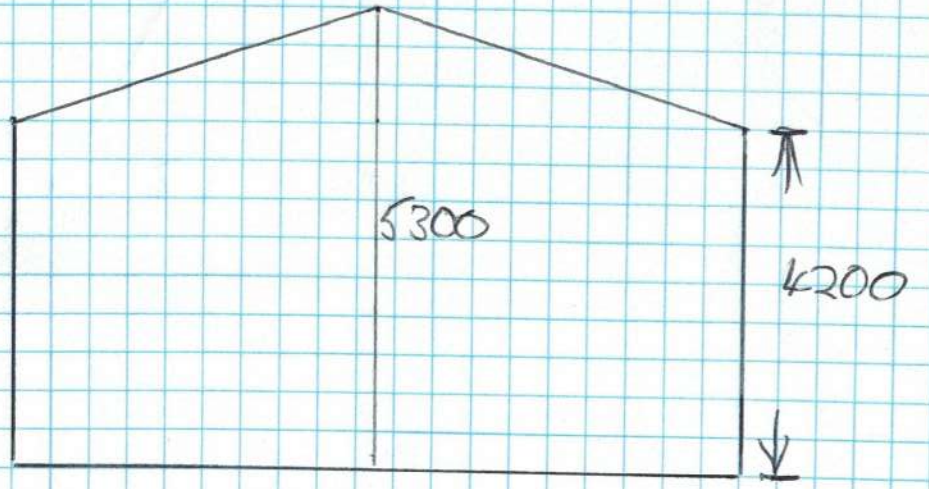


Eastern Elevation


[redacted]

175 Waom Ponds Drv.

City of Greater Geelong, Statutory Planning - Date Received 9/09/2026

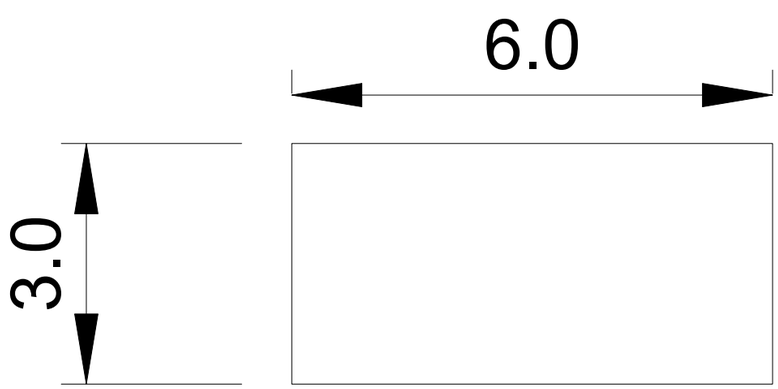

Floor Plan

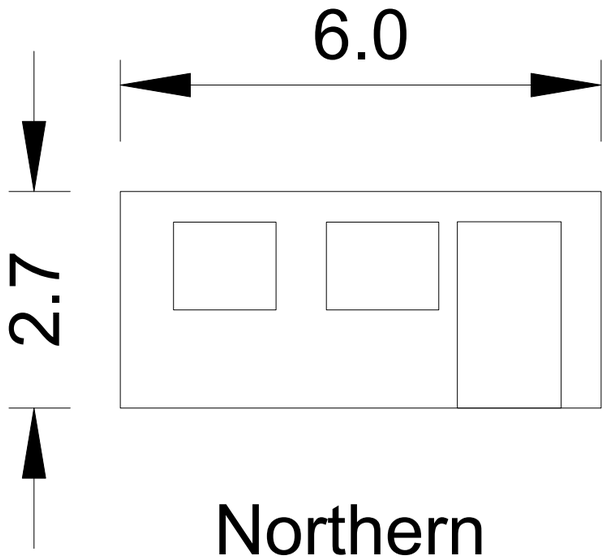

Northern Elevation

REV	REVISION	DES	DWG	CHK	AUTH	DATE
A	AS SUBMITTED TO CLIENT	NM	NM	X	X	14/07/26

Tomkinson
SURVEY ENGINEERING PLANNING PROJECT MANAGEMENT
HEAD OFFICE: 41B BREEN STREET BENDIGO PH 03 5445 8700
ABN 11 103 336 358 WWW.TOMKINSON.COM


SCALE 1:1,000
10 0 10 20 30 40 50
LENGTHS ARE IN METRES - PAPER SIZE A3

© COPYRIGHT
THE INFORMATION CONTAINED ON THIS DRAWING IS THE INTELLECTUAL PROPERTY OF TOMKINSON. COPYING OR USING THIS DRAWING IN WHOLE OR IN PART WITHOUT THE EXPRESS WRITTEN PERMISSION OF TOMKINSON INFRINGES COPYRIGHT


503254 OFFICE FLOOR PLAN

DWG STATUS: **CONCEPT**
PROJECT & DWG No: 503254
REV: A


City of Greater Geelong, Statutory Planning - Date Received 9/09/2026

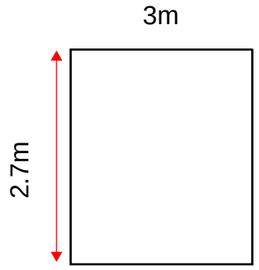

Eastern Elevation

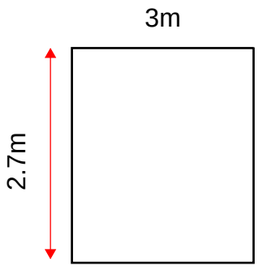

Western Elevation

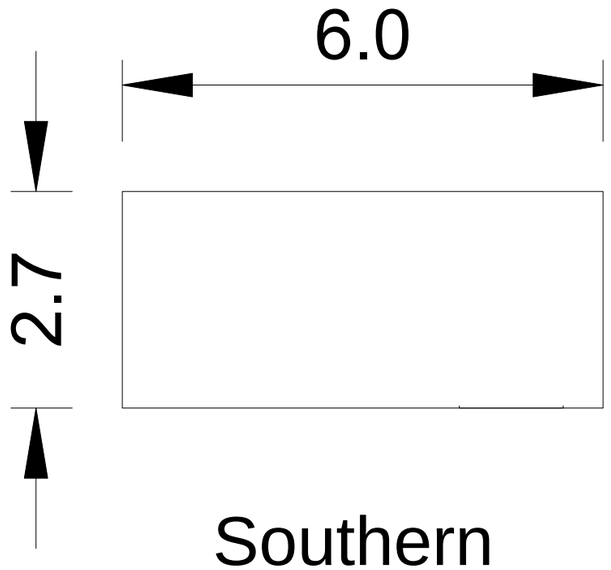

Southern Elevation

REV	REVISION	DES	DWG	CHK	AUTH	DATE
B	Added additional elevations	DS	DS	DS	DS	27/08/26
A	AS SUBMITTED TO CLIENT	NM	NM	X	X	14/07/26

Tomkinson
SURVEY ▸ ENGINEERING ▸ PLANNING ▸ PROJECT MANAGEMENT

HEAD OFFICE: 41B BREEN STREET BENDIGO PH 03 5445 8700
ABN 11 103 336 358 WWW.TOMKINSON.COM

SCALE 1:1,000
10 0 10 20 30 40 50
LENGTHS ARE IN METRES - PAPER SIZE A3

© COPYRIGHT
THE INFORMATION CONTAINED ON THIS DRAWING IS THE INTELLECTUAL PROPERTY OF TOMKINSON. COPYING OR USING THIS DRAWING IN WHOLE OR IN PART WITHOUT THE EXPRESS WRITTEN PERMISSION OF TOMKINSON INFRINGES COPYRIGHT

BEFORE YOU DIG www.byda.com.au

COMPASS ASSURANCE ISO 9001 QUALITY

503254 OFFICE FLOOR PLAN

DWG STATUS: **CONCEPT**

PROJECT & DWG No: 503254

REV: A