

City of Greater Geelong, Statutory Planning - Date Received 28/09/2026

This copied document is made available for the sole purpose of enabling its consideration and review as part of a planning process under the Planning and Environment Act 1987. The document must not be used for any purpose which may breach copyright legislation

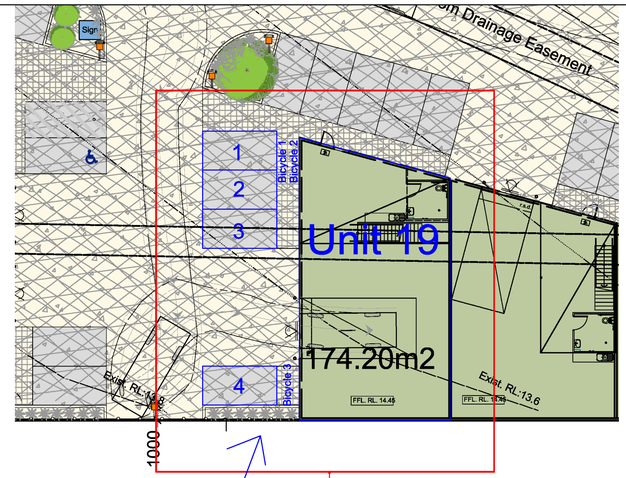

Subject Site
19/282 Thompson Road
North Geelong

THOMPSON ROAD

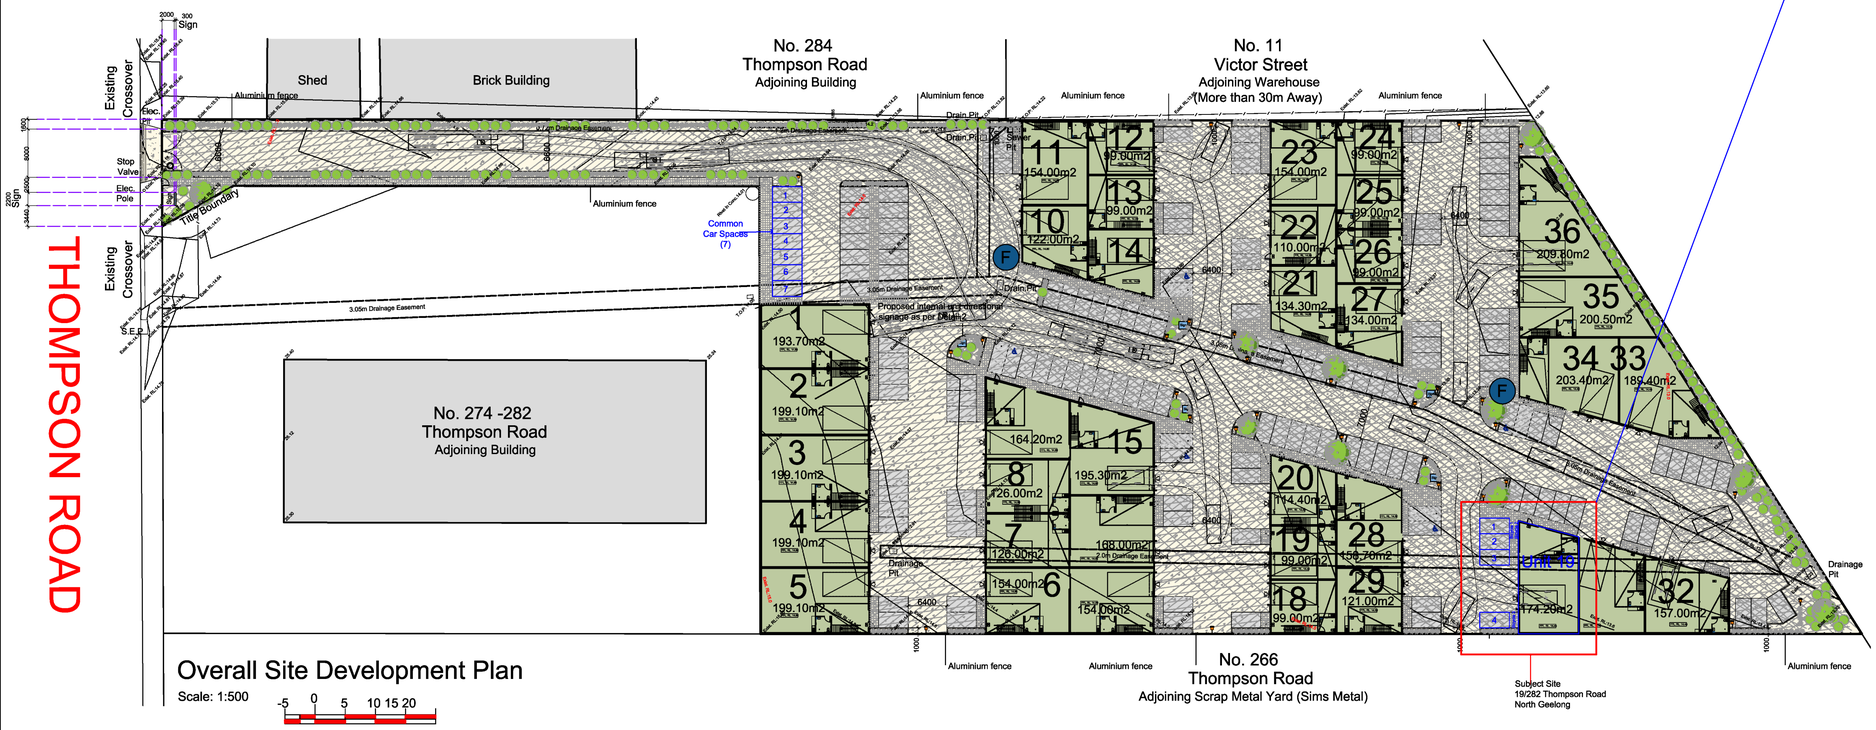

Overall Site Development Plan

Scale: 1:500

-5 0 5 10 15 20

Note
No sanitary fixtures are proposed as part of the proposed application

TMW BUILDING DESIGN

INTELLECTUAL PROPERTY AND USE OF THIS DOCUMENT
Prepared by TMW Building Design for the purpose of obtaining a planning permit only and not for construction or obtaining building permit. Any use or reliance on this document for other purposes is at the user's risk, and TMW Building Design accepts no liability. This document must be read in conjunction with all relevant drawings and specifications, and a building permit is required prior to the commencement of any works.

REVISIONS	REVISION	DESCRIPTION	DATE

ADDRESS: 19/282 Thompson Road, North Geelong

DRAWN: WA

CHECKED: TMW

DRAWING: Overall Site Plan

SCALE: 1:200/500

SHEET: TP 01


DATE: 20.08.2026

PROJECT REF: TMW/DWG00104/2026


ISSUE: 1

City of Greater Geelong, Statutory Planning - Date Received 28/09/2026


This copied document is made available for the sole purpose of enabling its consideration and review as part of a planning process under the Planning and Environment Act 1987. The document must not be used for any purpose which may breach copyright legislation

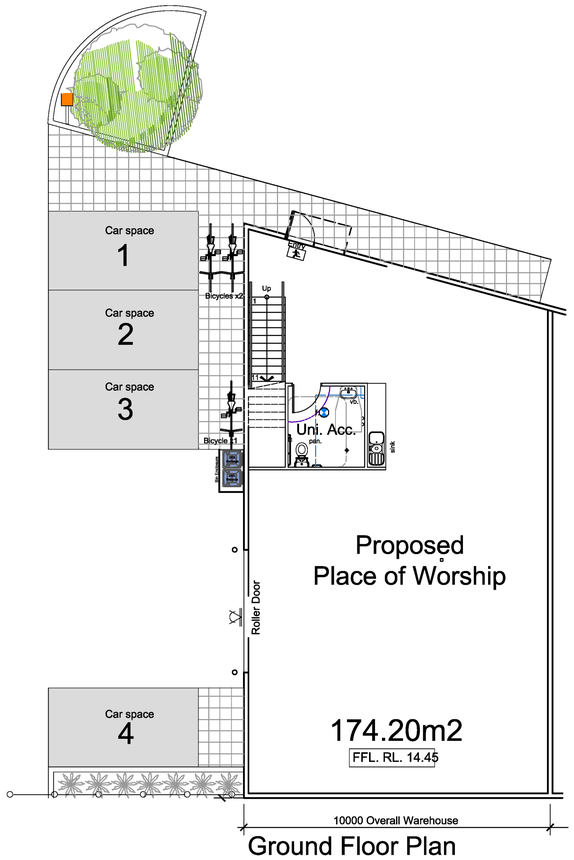


Ground Floor Plan

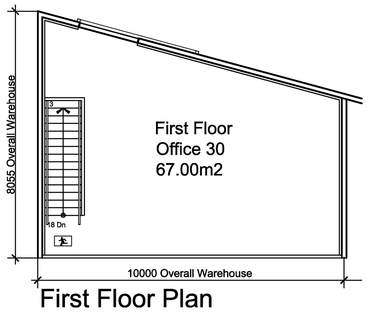

First Floor Plan

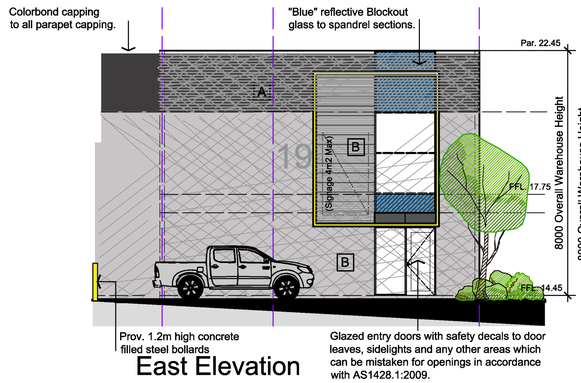

East Elevation

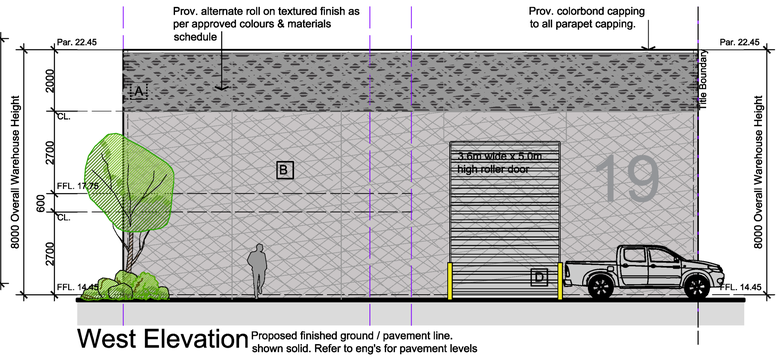

West Elevation

Proposed finished ground / pavement line. shown solid. Refer to eng's for pavement levels

Note
No sanitary fixtures are proposed as part of the proposed application

TMW BUILDING DESIGN

INTELLECTUAL PROPERTY AND USE OF THIS DOCUMENT
Prepared by TMW Building Design for the purpose of obtaining a planning permit only and not for construction or obtaining building permit. Any use or reliance on this document for other purposes is at the user's risk, and TMW Building Design accepts no liability. This document must be read in conjunction with all relevant drawings and specifications, and a building permit is required prior to the commencement of any works.

REVISIONS	REVISION	DESCRIPTION	DATE

ADDRESS: 19/282 Thompson Rod, North Geelong

DRAWING: Floor Plan & Elevations

DRAWN: WA

CHECKED: TMW

SCALE: 1:100

SHEET: TP 02

DATE: 20.08.2026

PROJECT REF: TMW/DWG00104/2026

ISSUE: 1