
City of Greater Geelong, Statutory Planning - Date Received 22/09/2026




Proposed Aerial/ Site Plan


Scale NTS

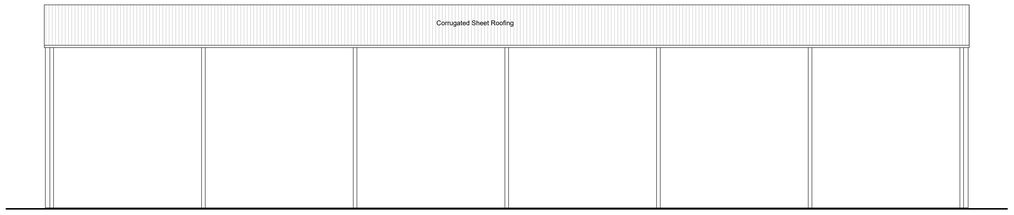


North Elevation

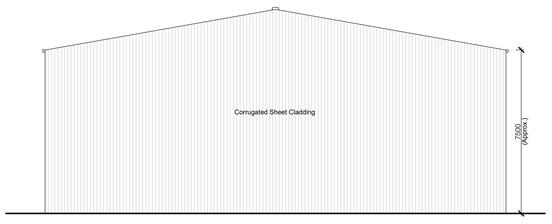


East Elevation

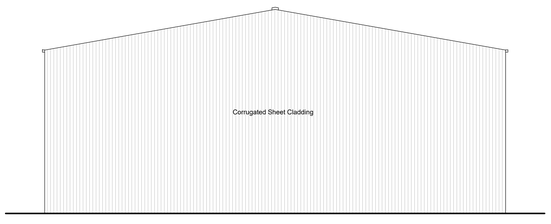

West Elevation

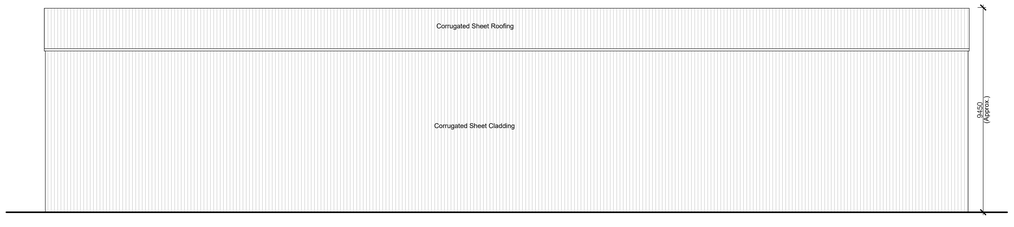

South Elevation

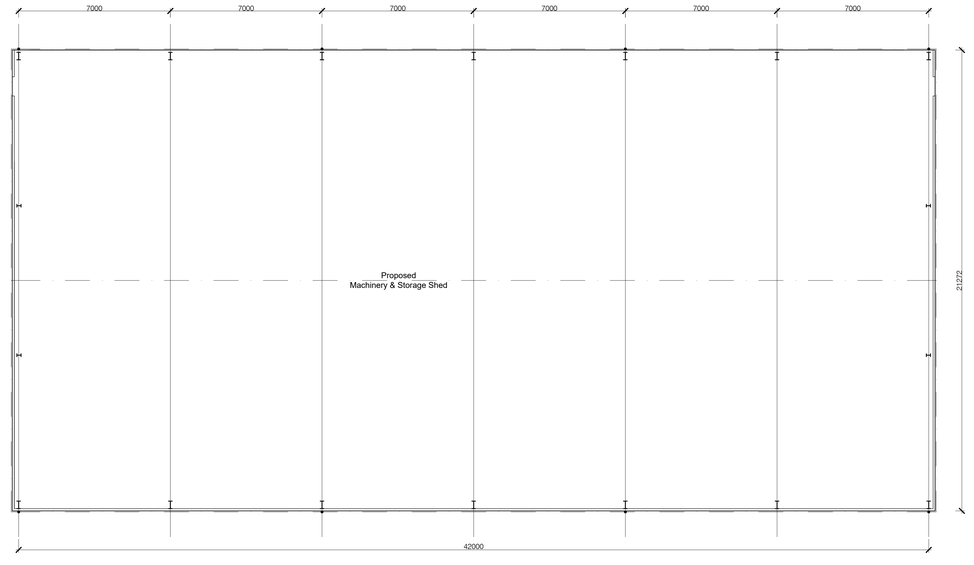

Proposed Floor Plan

No.	Amendments	Date

This document is subject to copyright and is not to be copied, altered in whole or in part, or used without the direct written permission of Harbison Design Group Pty Ltd

Design Matters Member
Enable, advocate and celebrate good building design

HDG
harbison . design . group . pty . ltd
po box 7537
geelong west
3218
ph.(03)52225411
ABN 95919962817
DP-AD:19286

Job Details :

STORAGE SHED ADDITIONS
350 FOREST ROAD SOUTH
CORIO, VICTORIA, 3214
FRASER HART

Drawn : DAMIAN HARBISON	Date : AUGUST, 2026
Scale : 1: 100 (A0 Original sheet size)	Sheet Number : 01 of 01
Job Number : 3126	Revision Number : -

SCHEMATIC DESIGN DRAWINGS FOR CLIENT APPROVAL

North