This copied document is made available for the sole purpose of enabling its consideration and review as part of a planning process under the Planning and Environment Act 1987. The document must not be used for any purpose which may breach copyright legislation

City of Greater Geelong, Statutory Planning - Date Received 21.09.2026

CORIO - PROPOSED DOUBLE-SIDED DIGITAL, MAJOR PROMOTION SIGN

470-510 PRINCES HIGHWAY,
CORIO 3214

TOWN PLANNING DRAWINGS

A01 COVER PAGE
A02 SITE PLAN
A03 FLOOR PLAN & ELEVATIONS
A04 PERSPECTIVE VIEWS



PHOTO 01



PHOTO 02



PHOTO 03



PHOTO 04



KEY PLAN

SCALE 1 : 7000

PHOTO LEGEND

No.	DESCRIPTION
01	PHOTOGRAPHIC VIEW OF THE PROPOSED LOCATION FOR THE SIGN FROM PRINCES HWY.
02	PHOTOGRAPHIC VIEW NORTH FROM PRINCES HWY.
03	PHOTOGRAPHIC VIEW WEST FROM PRINCES HWY.
04	PHOTOGRAPHIC VIEW SOUTH FROM PRINCES HWY.

ISSUE/AMMENDMENTS SCHEDULE

01 13/08/2026
TOWN PLANNING ISSUE

TOWN PLANNING

NOT FOR CONSTRUCTION

PROJECT
CORIO - PROPOSED DOUBLE-SIDED DIGITAL, MAJOR PROMOTION SIGN

ADDRESS
470-510 PRINCES HIGHWAY,
CORIO 3214

NORTH POINT
N

DATE 13/08/2026
DRAWING NO. A01
DRAWN BY AP
PROJECT NO. 24-093
PAGE SIZE A3
ISSUE NO. 01


GAWK OUTDOOR
Suite 5/281 Brunswick St, Fitzroy VIC 3065
james@gawk.com.au
03 5409 2655

This copied document is made available for the sole purpose of enabling its consideration and review as part of a planning process under the Planning and Environment Act 1987. The document must not be used for any purpose which may breach copyright legislation


City of Greater Geelong, Statutory Planning - Date Received 21.09.2026

LEGEND

- PROPERTY BOUNDARY
- EXISTING BUILDINGS ONSITE
- PROPOSED ADVERTISING & PROMOTION SIGN FOOTPRINT

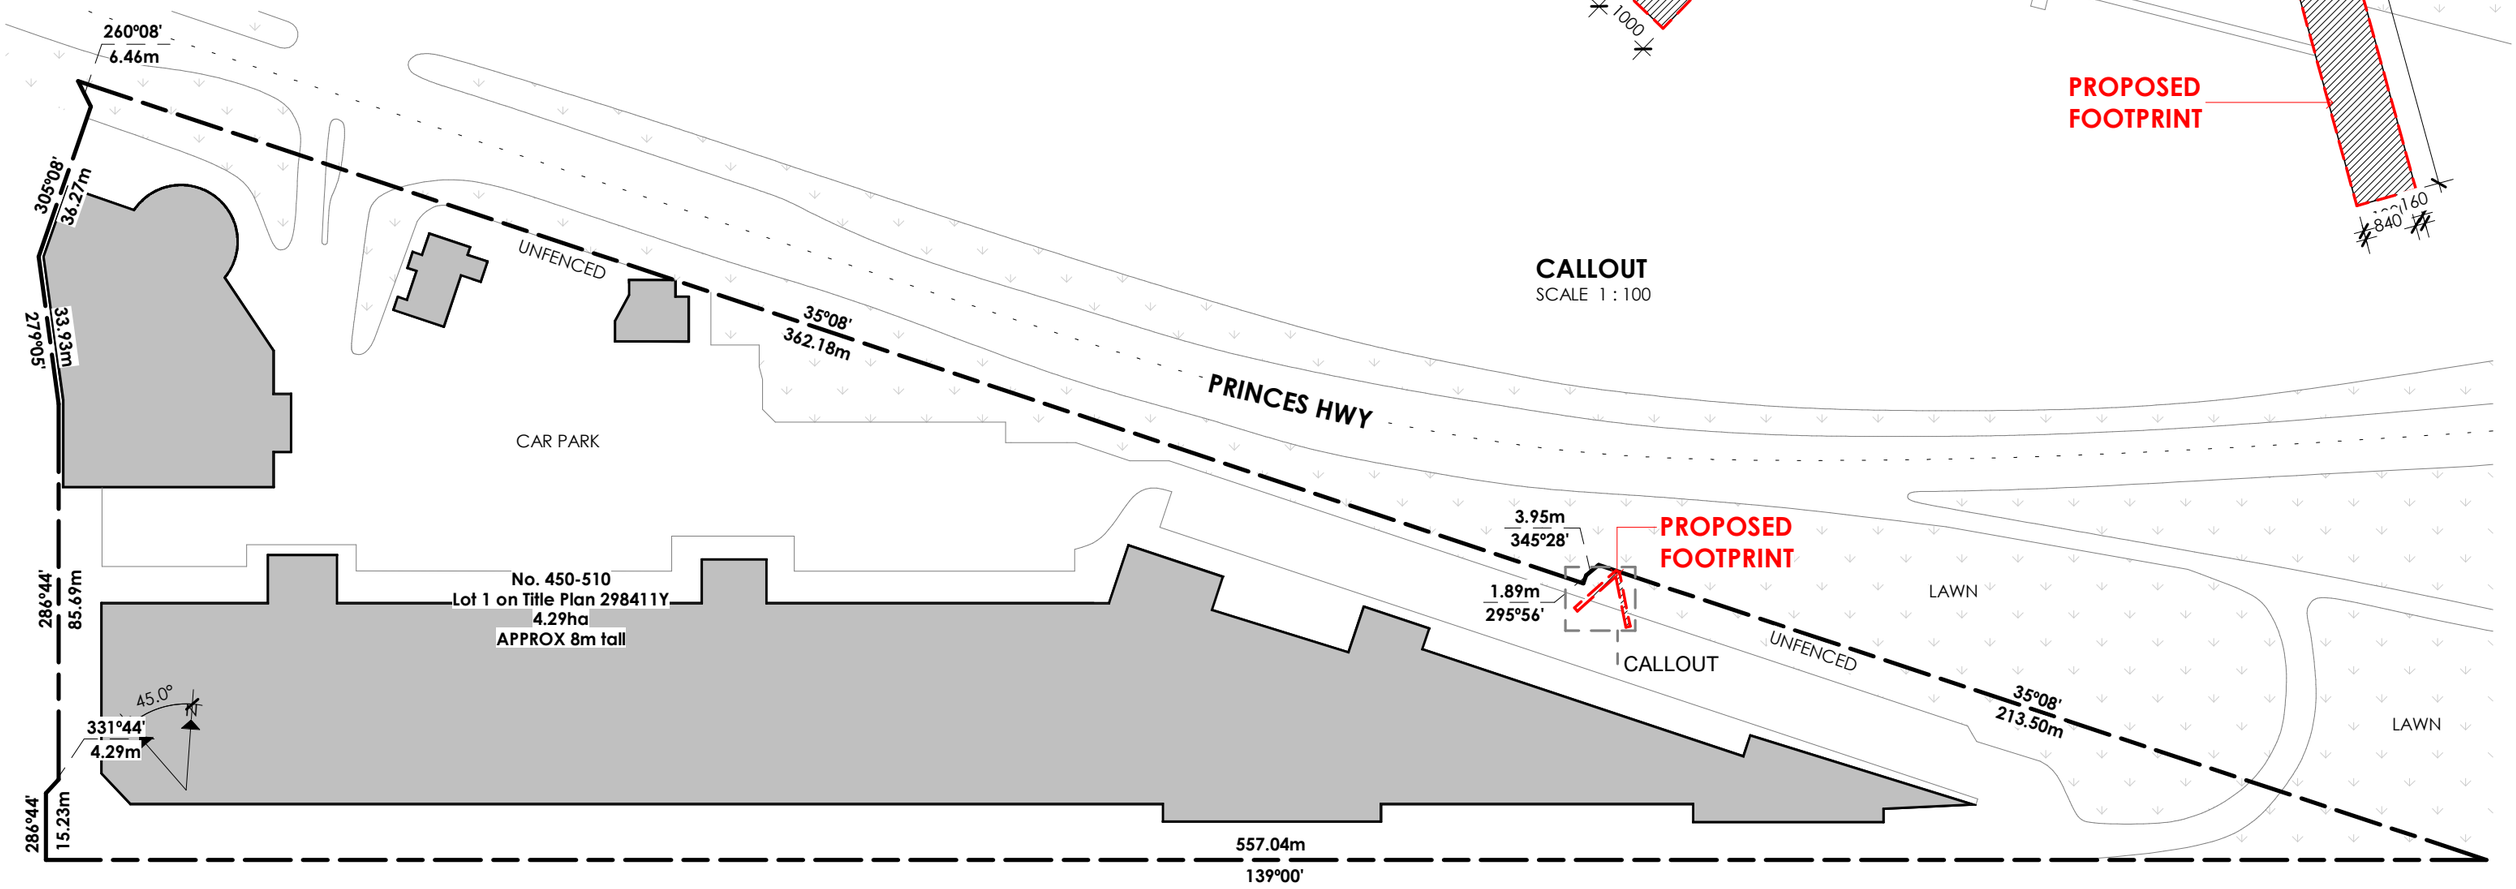

SITE PLAN
SCALE 1 : 1400

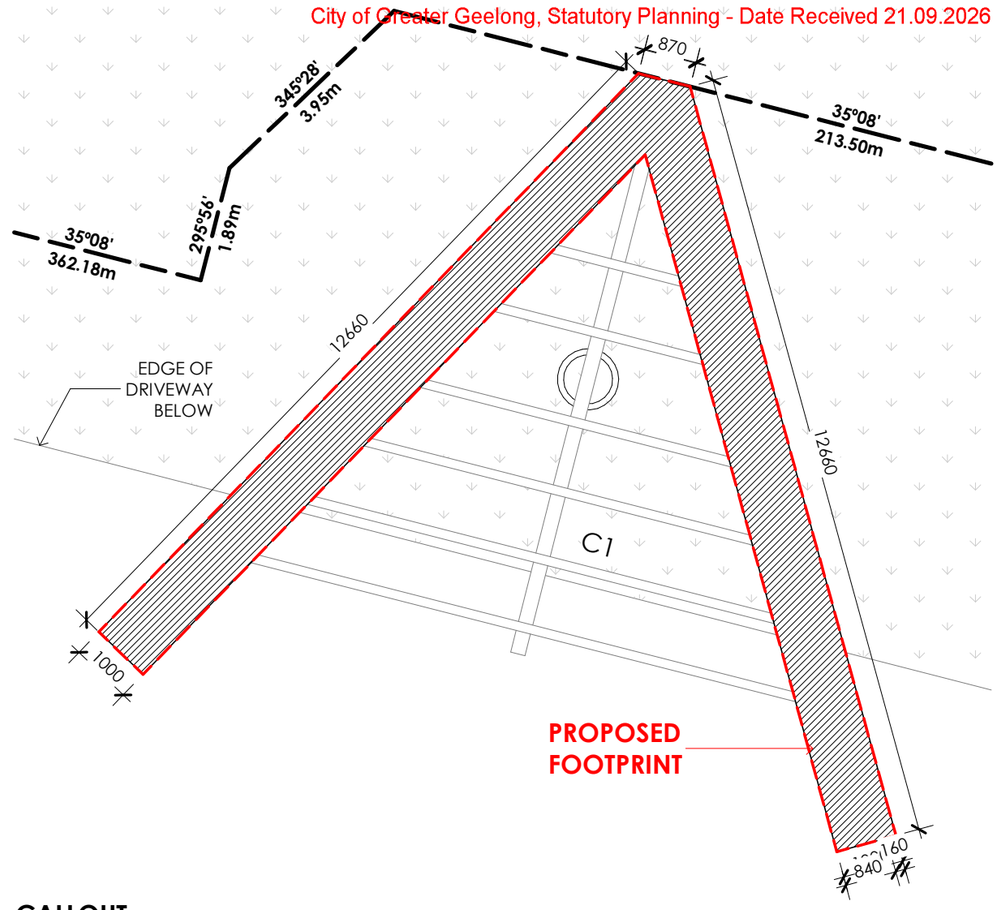

CALLOUT
SCALE 1 : 100

ISSUE/AMMENDMENTS SCHEDULE

01 13/08/2026
TOWN PLANNING ISSUE

TOWN PLANNING

NOT FOR CONSTRUCTION

PROJECT
CORIO - PROPOSED DOUBLE-SIDED DIGITAL, MAJOR PROMOTION SIGN


ADDRESS
470-510 PRINCES HIGHWAY,
CORIO 3214

NORTH POINT


DATE 13/08/2026
DRAWING NO. A02
DRAWN BY AP
PROJECT NO. 24-093
PAGE SIZE A3
ISSUE NO. 01

GAWK OUTDOOR
Suite 5/281 Brunswick St, Fitzroy VIC 3065
james@gawk.com.au
03 5409 2655

City of Greater Geelong, Statutory Planning - Date Received 21.09.2026

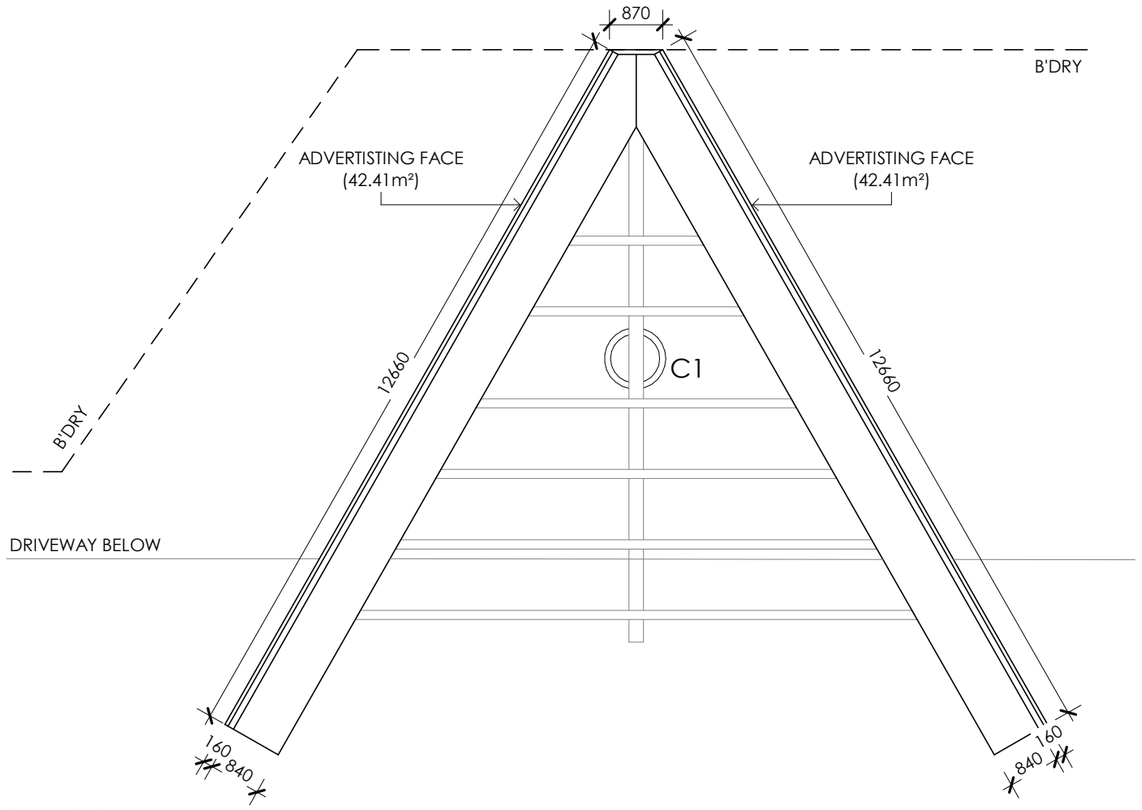

FLOOR PLAN
SCALE 1 : 100

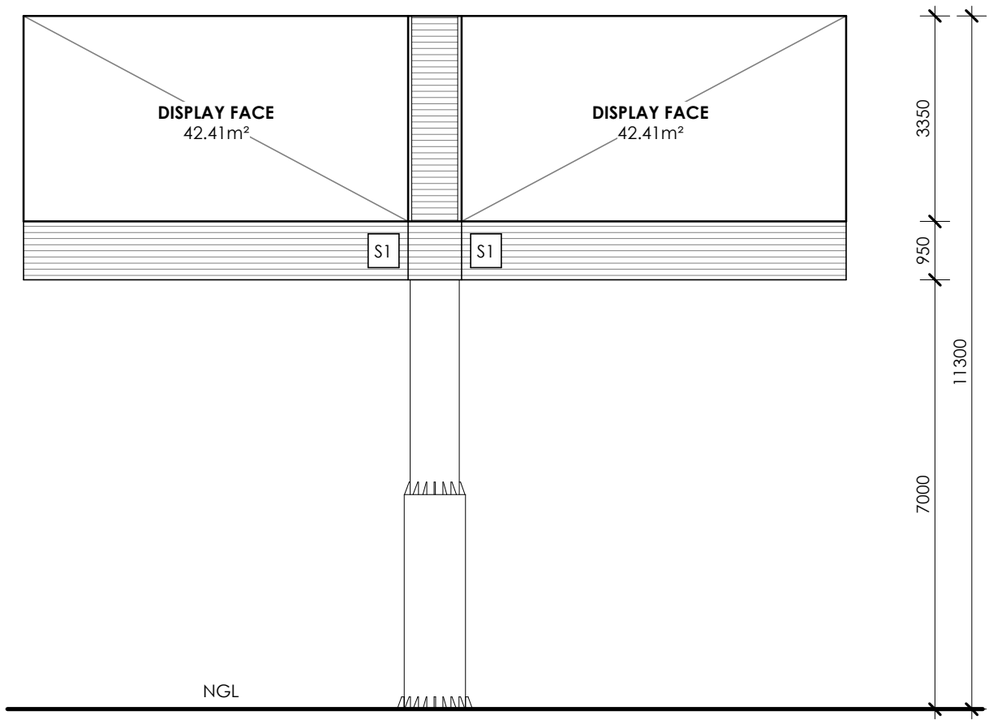


NORTH ELEVATION
SCALE 1 : 100



S1 - SIGNAGE DETAIL
SCALE 1 : 20

This copied document is made available for the sole purpose of enabling its consideration and review as part of a planning process under the Planning and Environment Act 1987. The document must not be used for any purpose which may breach copyright legislation


MATERIALS BOARD

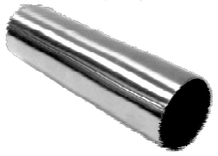


C1
PROPOSED COLUMN - POWDERCOAT BLACK FINISH



BLACK PAINT
PROPOSED BLACK PAINT FINISH TO ALL FEATURES, TRIMS AND LIGHTING

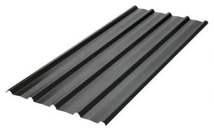

SKIRTING BOARD
PROPOSED COLORBOND SKIRTING BOARD WITH NIGHT SKY FINISH

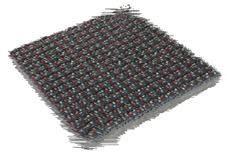

LED SCREEN DISPLAY

LEGEND

C1	PROPOSED COLUMN - POWDERCOAT BLACK FINISH
NGL	NATURAL GROUND LINE
S1	PERMANENT SIGN 1 - REFER TO DETAIL

ISSUE/AMMENDMENTS SCHEDULE

01 13/08/2026
TOWN PLANNING ISSUE

TOWN PLANNING
NOT FOR CONSTRUCTION

PROJECT
CORIO - PROPOSED DOUBLE-SIDED DIGITAL, MAJOR PROMOTION SIGN

ADDRESS
470-510 PRINCES HIGHWAY,
CORIO 3214

NORTH POINT

DATE 13/08/2026
DRAWING NO. A03
DRAWN BY AP
PROJECT NO. 24-093
PAGE SIZE A3
ISSUE NO. 01

GAWK OUTDOOR
Suite 5/281 Brunswick St, Fitzroy VIC 3065
james@gawk.com.au
03 5409 2655

This copied document is made available for the sole purpose of enabling its consideration and review as part of a planning process under the Planning and Environment Act 1987. The document must not be used for any purpose which may breach copyright legislation


City of Greater Geelong, Statutory Planning - Date Received 21.09.2026



EXISTING PERSPECTIVE VIEW #01 - SOUTHBOUND TRAFFIC



EXISTING PERSPECTIVE VIEW #02 - NORTHBOUND TRAFFIC

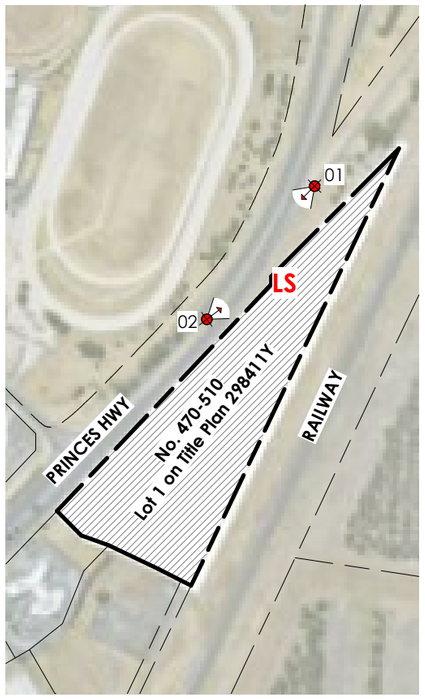

PERSPECTIVE VIEW REFERENCE
SCALE 1 : 7000



PROPOSED PERSPECTIVE VIEW #01 - SOUTHBOUND TRAFFIC



PROPOSED PERSPECTIVE VIEW #02 - NORTHBOUND TRAFFIC

GENERAL NOTES

PROPOSED PERSPECTIVE VIEW IS AN ARTISTS IMPRESSION OF THE PROPOSAL ONLY. SIZE AND SCALE ARE REFERENCED ON THE FLOOR PLANS AND ELEVATIONS.

ALL DRAWINGS TO BE READ IN CONJUNCTION WITH THE SUPPLIED TOWN PLANNING REPORT

REFER TO THE TOWN PLANNING REPORT FOR THE WRITTEN STATEMENT REGARDING THE METHODOLOGY DURING THE PREPARATION OF PERSPECTIVE VIEWS

LEGEND

00 PERSPECTIVE VIEW - VIEWER POINT AND ITS DIRECTION TO THE PROPOSED LOCATION FOR THE SIGN (**LS**)

ISSUE/AMMENDMENTS SCHEDULE

01 13/08/2026
TOWN PLANNING ISSUE

TOWN PLANNING

NOT FOR CONSTRUCTION

gawk

PROJECT
CORIO - PROPOSED DOUBLE-SIDED DIGITAL, MAJOR PROMOTION SIGN

ADDRESS
470-510 PRINCES HIGHWAY,
CORIO 3214

NORTH POINT
N

DATE 13/08/2026
DRAWING NO. A04
DRAWN BY AP
PROJECT NO. 24-093
PAGE SIZE A3
ISSUE NO. 01

GAWK OUTDOOR
SUITE 5/281 BRUNSWICK ST, FITZROY VIC 3065
james@gawk.com.au
03 5409 2655