
City of Greater Geelong, Statutory Planning - Date Received 1/07/2026

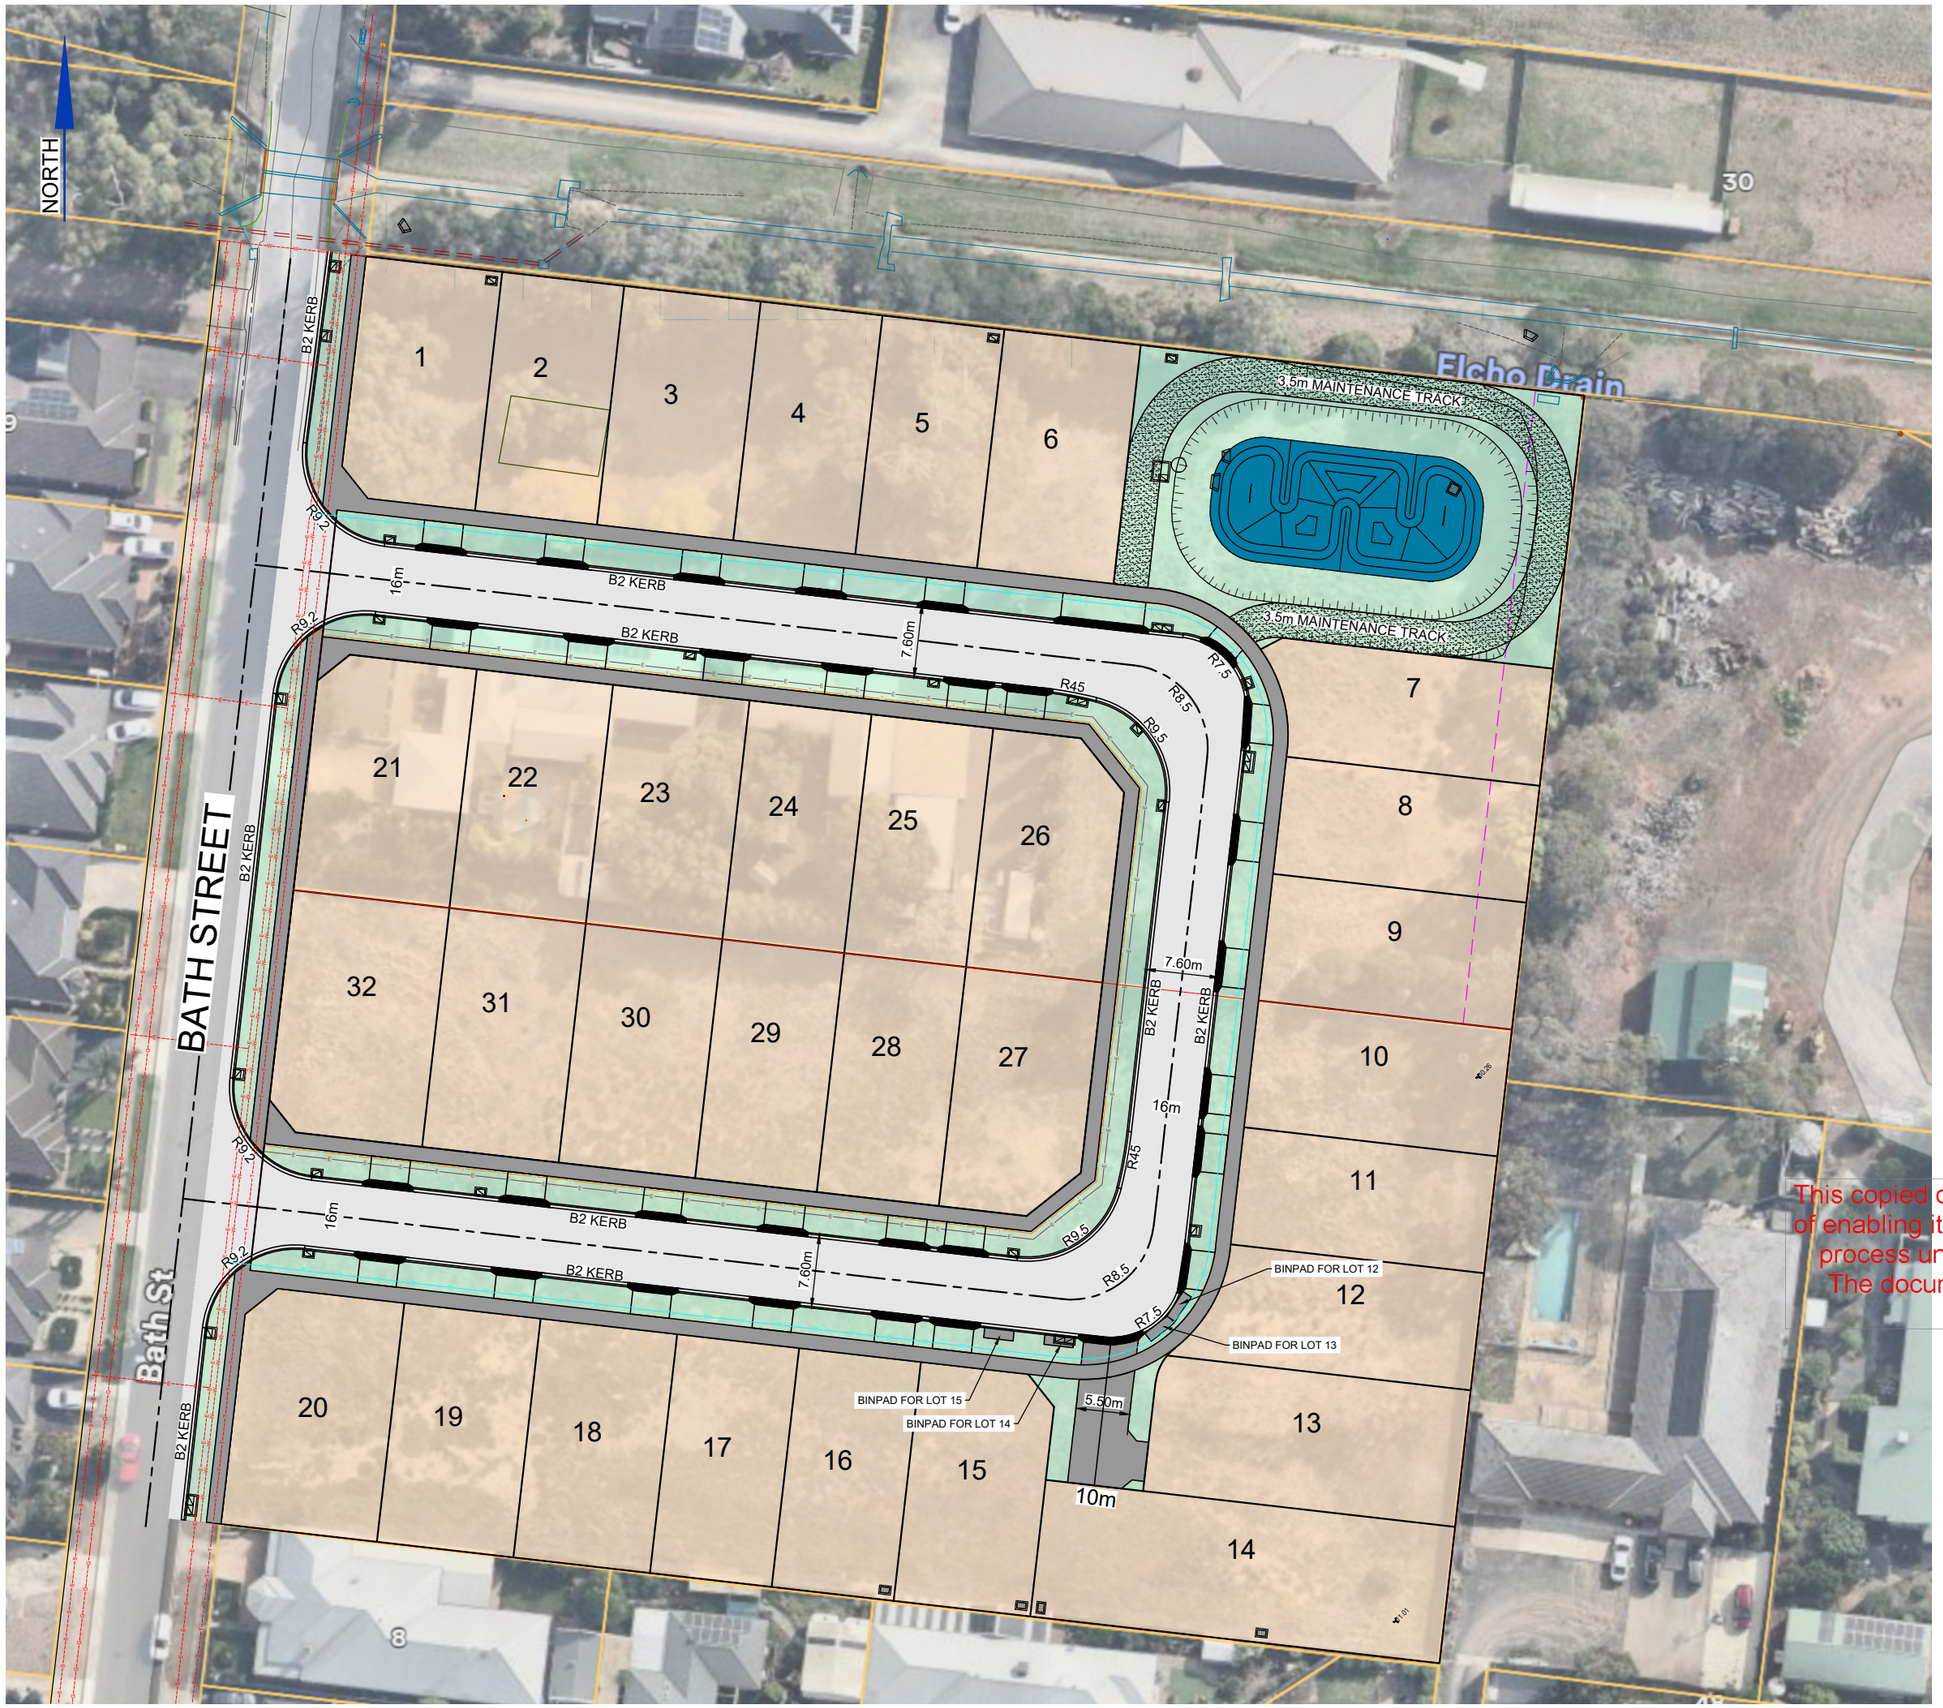

INDICATIVE ROAD, KERB AND FOOTPATH ALIGNMENT
10 & 20 BATH STREET, LARA

DRAWN BY: [redacted]	SCALE: N.T.S.	CLIENT: L.B.D.

REV	ISSUED FOR	DATE
01	FOR INFORMATION	11/06/2026

This copied document is made available for the sole purpose of enabling its consideration and review as part of a planning process under the Planning and Environment Act 1987. The document must not be used for any purpose which may breach copyright legislation

LOETIS

PO Box 867, Geelong, VIC 3220
ABN 74 665 148 630
Email: info@loetis.com.au
Web: www.loetis.com
JAS-ANZ ACCREDITED: QUALITY ISO 9001 - OH&S ISO 45001 - ENVIRONMENT ISO14001