


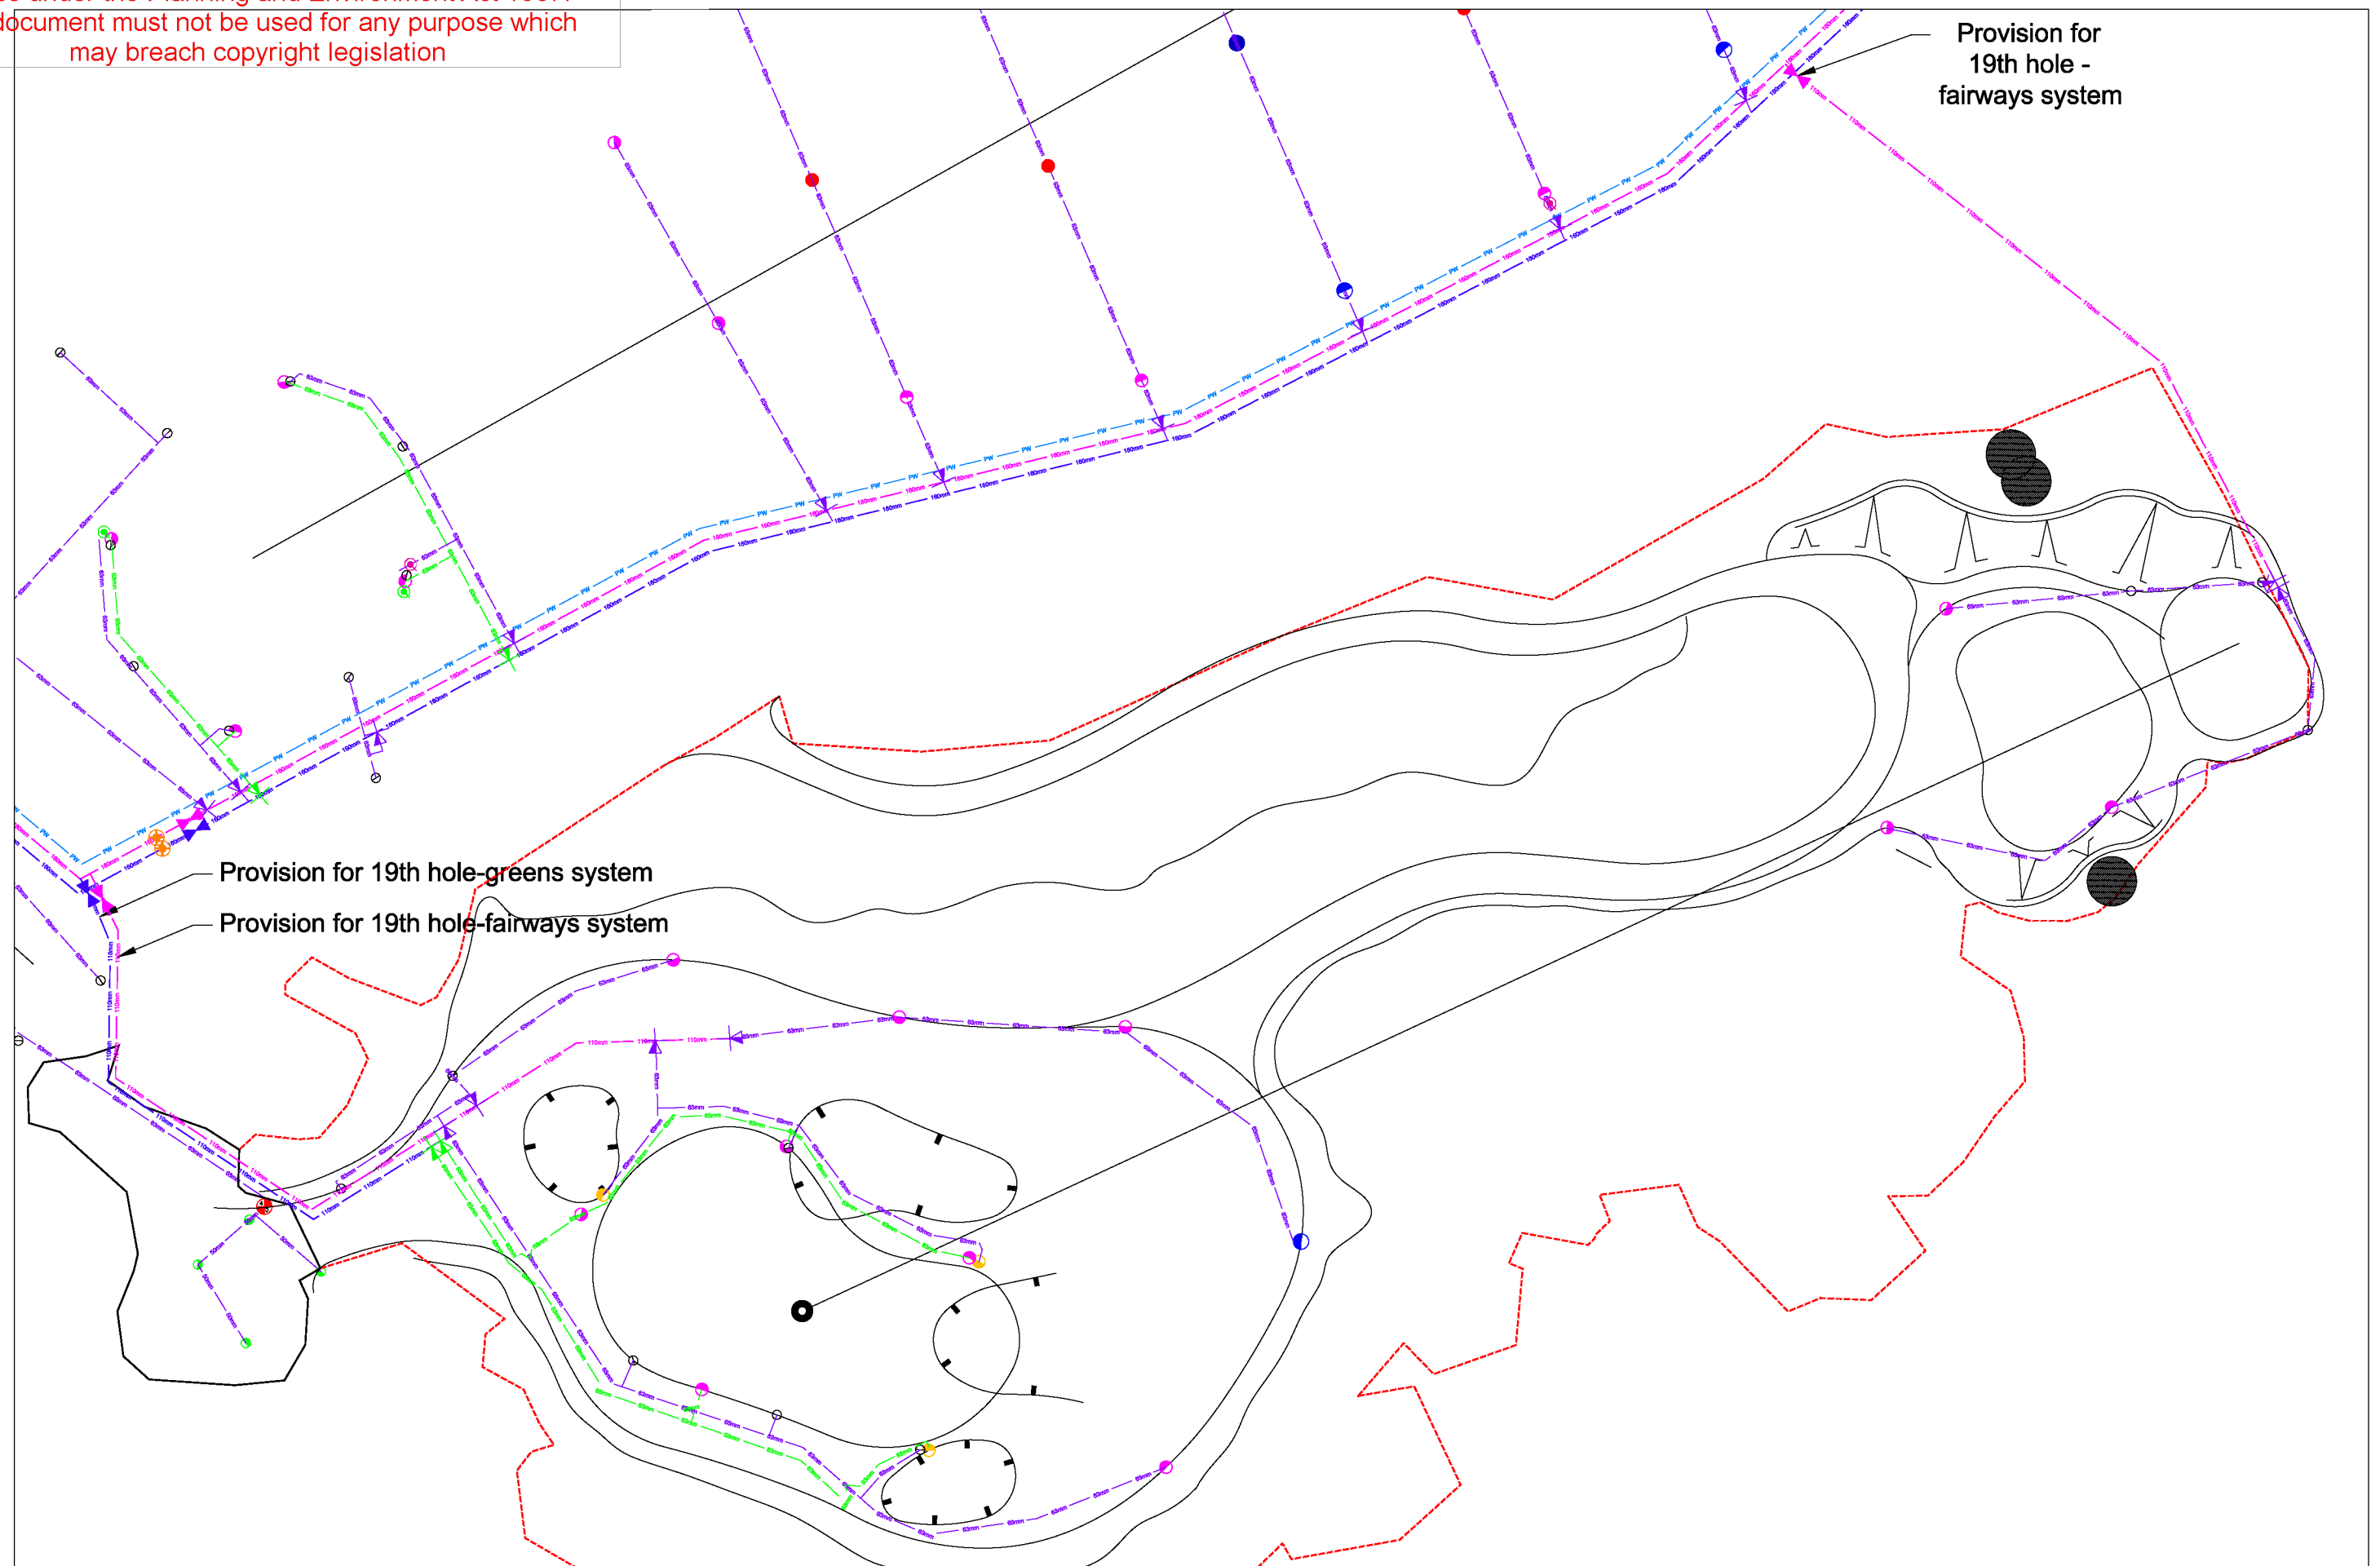

Ways With Water Pty. Ltd.
IRRIGATION DESIGN & CONSULTING SERVICES
wayswithwater.com
284 Armours Road
Warragul Vic. 3820
Australia
ABN: 44 703 983 248
Email: info@wayswithwater.com

REVISIONS		
DATE	REV	DESCRIPTION

NOTES

BARWON HEADS GOLF CLUB
Irrigation Layout Plan (19th Hole)

DATE: August, 2026
SCALE: as shown above (1:2000 @ A0)
REVISION:
DRAWING No. 262.745.5

