



All dimensions to be confirmed on site prior to construction

REV.	DATE	DESCRIPTION
A	10.04.26	For comment
B	16.06.26	New position



**Building
Consents**



www.buildingconsents.nz

154-178 Barwon Heads Rd,
Belmont, Victoria 3216


This copied document is made available for the sole purpose of enabling its consideration and review as part of a planning process under the Planning and Environment Act 1987. The document must not be used for any purpose which may breach copyright legislation



Location Plan

DRAWING NO.	REVISION
A01	B

SCALE at A3
1 : 1000

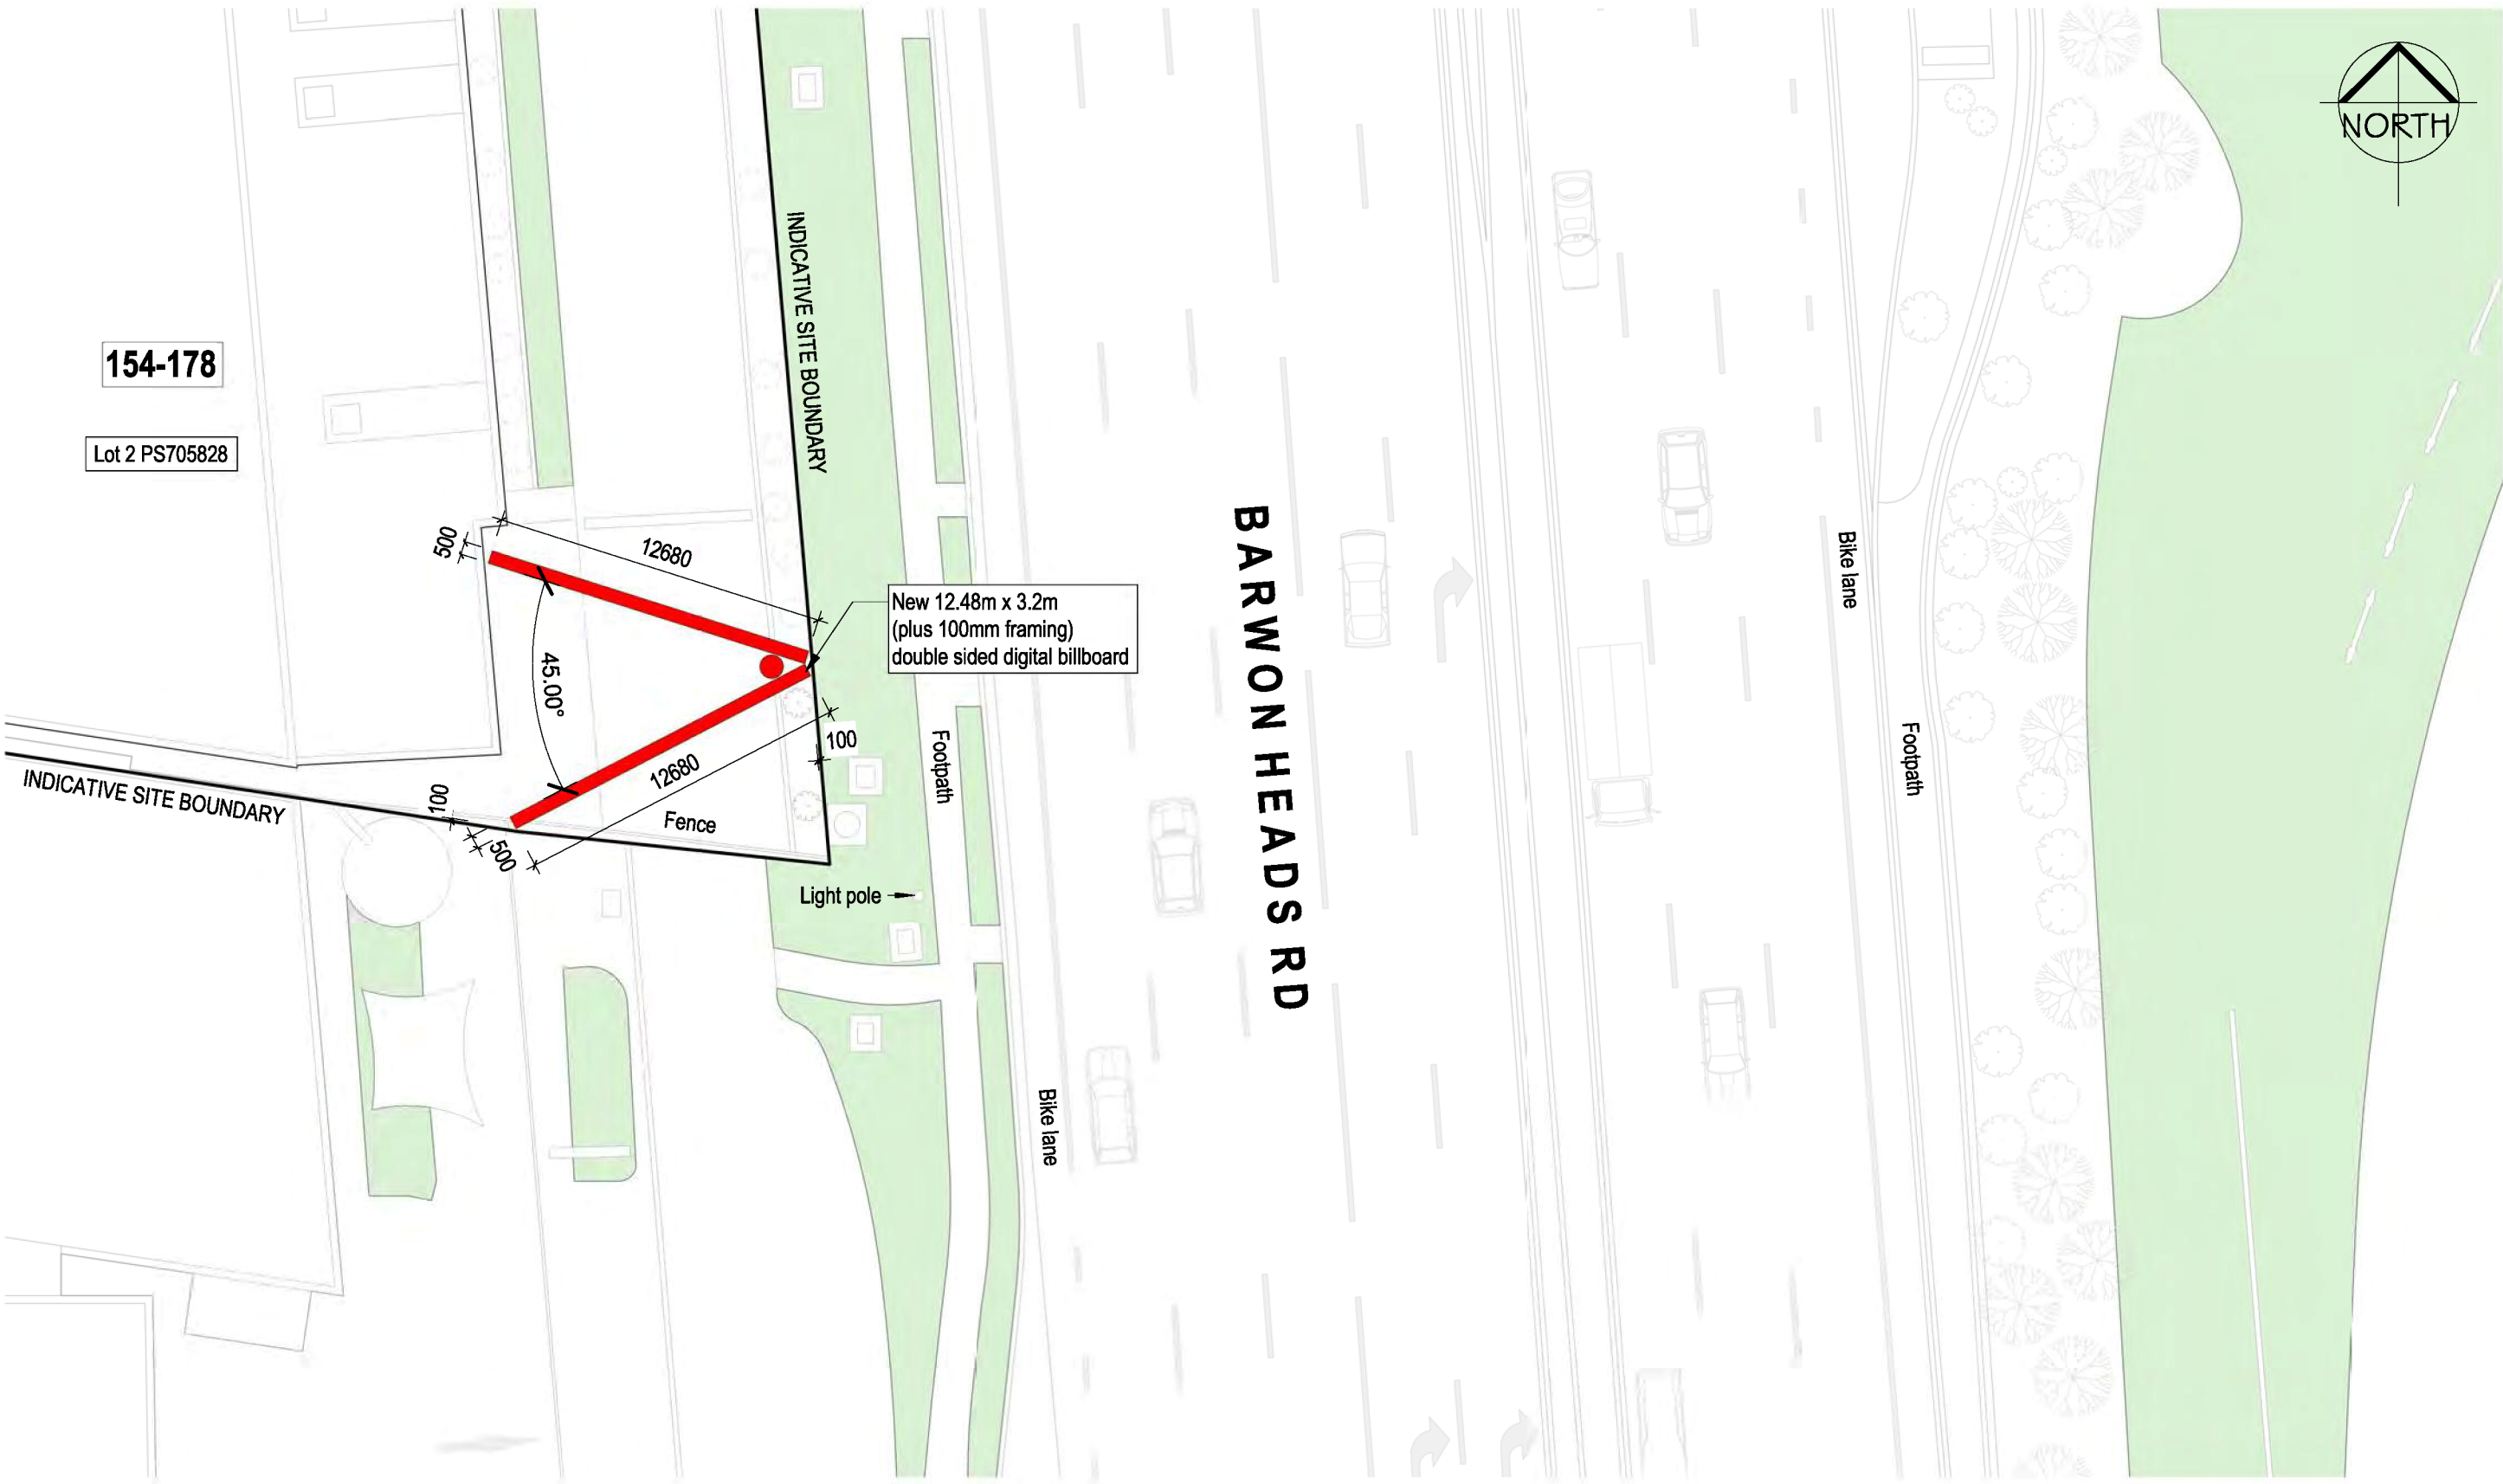

All dimensions to be confirmed on site prior to construction

REV.	DATE	DESCRIPTION
A	10.04.26	For comment
B	16.06.26	New position



www.buildingconsents.nz



154-178 Barwon Heads Rd,
Belmont, Victoria, 3216

This copied document is made available for the sole purpose of enabling its consideration and review as part of a planning process under the Planning and Environment Act 1987. The document must not be used for any purpose which may breach copyright legislation



Site Plan

DRAWING NO.	REVISION
A02	B

SCALE at A3
1 : 250

CODE	DESCRIPTION	SPECIFICATION	COLOUR	IMAGE
CT1	CLADDING TYPE ONE	SOLID ALUMINUM CLADDING SPECIFICATION Thickness to fabricator's specification Finish: proprietary powdercoat system for marine environments	Colour to match Colorbond 'Monument'	
CT2	CLADDING TYPE TWO	PYLON CLADDING SPECIFICATION Vitrapanel Thickness: 9mm Finish: Pre-finished Coating: Single-sided	Colour to match Colorbond 'Monument'	
PM1	PERFORATED METAL TYPE	PERFORATED METAL SPECIFICATION Locker Group Perforated Aluminum screening Code: R09540A530 Open Area: 40% Thickness: To fabricator's specifications Finish: Powdercoat (marine grade finish to coastal environments) Proprietary rubber separation system at all fixing points. All screen to be custom made. Allow for 50mm margin at perimeter.	Colour to match Colorbond 'Monument'	 Round Hole Straight 10mm
DD1	DIGITAL DISPLAY TYPE	DIGITAL DISPLAY SCREEN SPECIFICATION Refer to fabricator's specification		

Table 1: Billboard materials and finishes



1 Perspective
NTS



1 North East Elevation
1 : 100

REV.	DATE	DESCRIPTION
A	10.04.26	For comment
B	16.06.26	New position



www.buildingconsents.nz

This copied document is made available for the sole purpose of enabling its consideration and review as part of a planning process under the Planning and Environment Act 1987. The document must not be used for any purpose which may breach copyright legislation

154-178 Barwon Heads Rd,
Belmont, Victoria, 3216



North East Elevation
and Perspective

DRAWING NO.
A03
REVISION
B

SCALE at A3
1 : 100

All dimensions to be confirmed on site prior to construction

CODE	DESCRIPTION	SPECIFICATION	COLOUR	IMAGE
CT1	CLADDING TYPE ONE	SOLID ALUMINUM CLADDING SPECIFICATION Thickness to fabricator's specification Finish: proprietary powdercoat system for marine environments	Colour to match Colorbond 'Monument'	
CT2	CLADDING TYPE TWO	PYLON CLADDING SPECIFICATION Vitrapanel Thickness: 9mm Finish: Pre-finished Coating: Single-sided	Colour to match Colorbond 'Monument'	
PM1	PERFORATED METAL TYPE	PERFORATED METAL SPECIFICATION Locker Group Perforated Aluminum screening Code: R09540A530 Open Area: 40% Thickness: To fabricator's specifications Finish: Powdercoat (marine grade finish to coastal environments) Proprietary rubber separation system at all fixing points. All screen to be custom made. Allow for 50mm margin at perimeter.	Colour to match Colorbond 'Monument'	 Round Hole Straight 10mm
DD1	DIGITAL DISPLAY TYPE	DIGITAL DISPLAY SCREEN SPECIFICATION Refer to fabricator's specification		

Table 1: Billboard materials and finishes



1 South East Elevation
1 : 100

All dimensions to be confirmed on site prior to construction

REV.	DATE	DESCRIPTION
A	10.04.26	For comment
B	16.06.26	New position



www.buildingconsents.nz

This copied document is made available for the sole purpose of enabling its consideration and review as part of a planning process under the Planning and Environment Act 1987. The document must not be used for any purpose which may breach copyright legislation

154-178 Barwon Heads Rd,
Belmont, Victoria 3216



South East Elevation

DRAWING NO.	REVISION
A04	B

SCALE at A3
1 : 100



All dimensions to be confirmed on site prior to construction

REV.	DATE	DESCRIPTION
A	10.04.26	For comment
B	16.06.26	New position



www.buildingconsents.nz

This copied document is made available for the sole purpose of enabling to consider and/or review as part of a planning process under the Planning and Environment Act 1987. The document must not be used for any purpose which may breach copyright legislation

154-178 Barwon Heads Rd,
Belmont, Victoria 3216



View 1 - Indicative only

DRAWING NO.	REVISION
A05	B

SCALE at A3



All dimensions to be confirmed on site prior to construction

REV.	DATE	DESCRIPTION
A	10.04.26	For comment
B	16.06.26	New position



www.buildingconsents.nz



This copied document is made available for the sole purpose of enabling its consideration and review as part of a planning process under the Planning and Environment Act 1987. The document must not be used for any purpose which may breach copyright legislation

154-178 Barwon Heads Rd,
Belmont, Victoria, 3216



View 2 - Indicative only

DRAWING NO.	REVISION
A06	B

SCALE at A3