

City of Greater Geelong, Statutory Planning - Date Received 24/09/2026


This copied document is made available for the sole purpose of enabling its consideration and review as part of a planning process under the Planning and Environment Act 1987. The document must not be used for any purpose which may breach copyright legislation

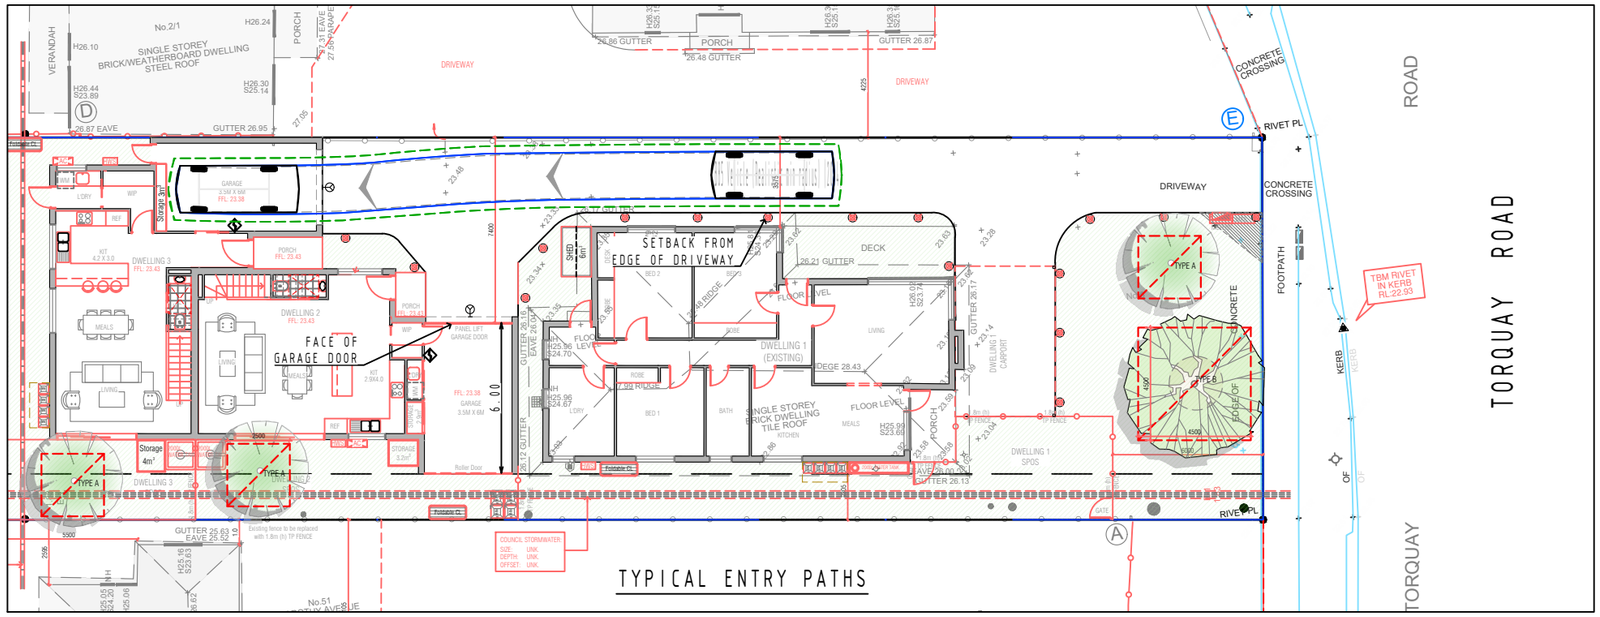

TYPICAL ENTRY PATHS

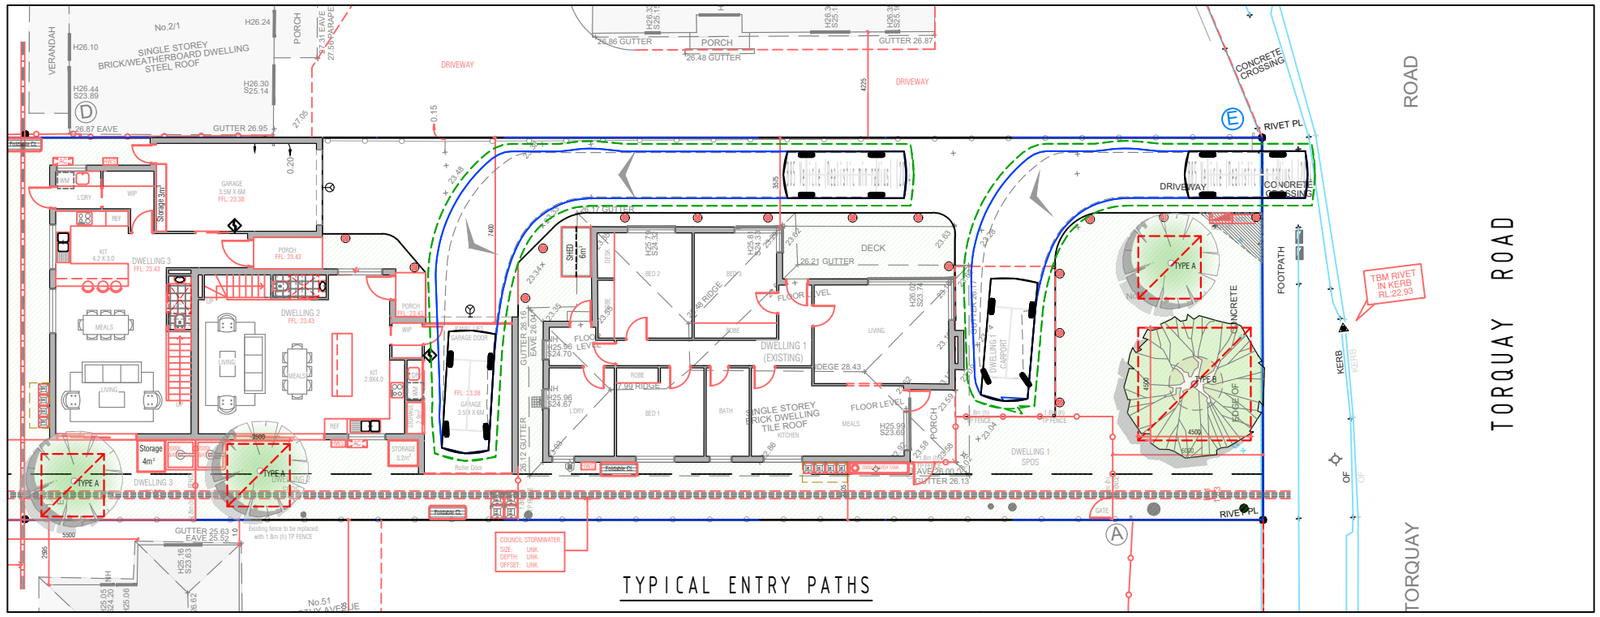

TYPICAL ENTRY PATHS

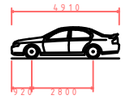

B85 Vehicle (Realistic min radius) (2004)	
Overall Length	4910mm
Overall Width	1870mm
Overall Body Height	1421mm
Min Body Ground Clearance	159mm
Track Width	1770mm
Lock to lock time	4.00s
Kerb to Kerb Turning Radius	5750mm



NOTES:
1. DESIGN VEHICLE, B85 PASSENGER CAR; AS2809.1:2004.
2. 300mm CLEARANCE ENVELOPE SHOWN.
3. DESIGN SPEED, 5KM/H FORWARDS, 2.5KM/H REVERSE.

3 TORQUAY ROAD, BELMONT
PARKING ACCESS REVIEW– ENTRY PATHS

CMA

Scales 0 5 10 1:250 Dimensions shown in metres

Drawn CM Ckd

C Maragos & Associates Pty Ltd
Traffic & Transportation
ABN 48 145 418 471
9 Sidgewick Street,
Attwood VIC 3049.
Tel: 0409 139 542

Job No. 26018

Drawing No. SP–50

A | B

CAD REF: 26018(2)

22/9/2026