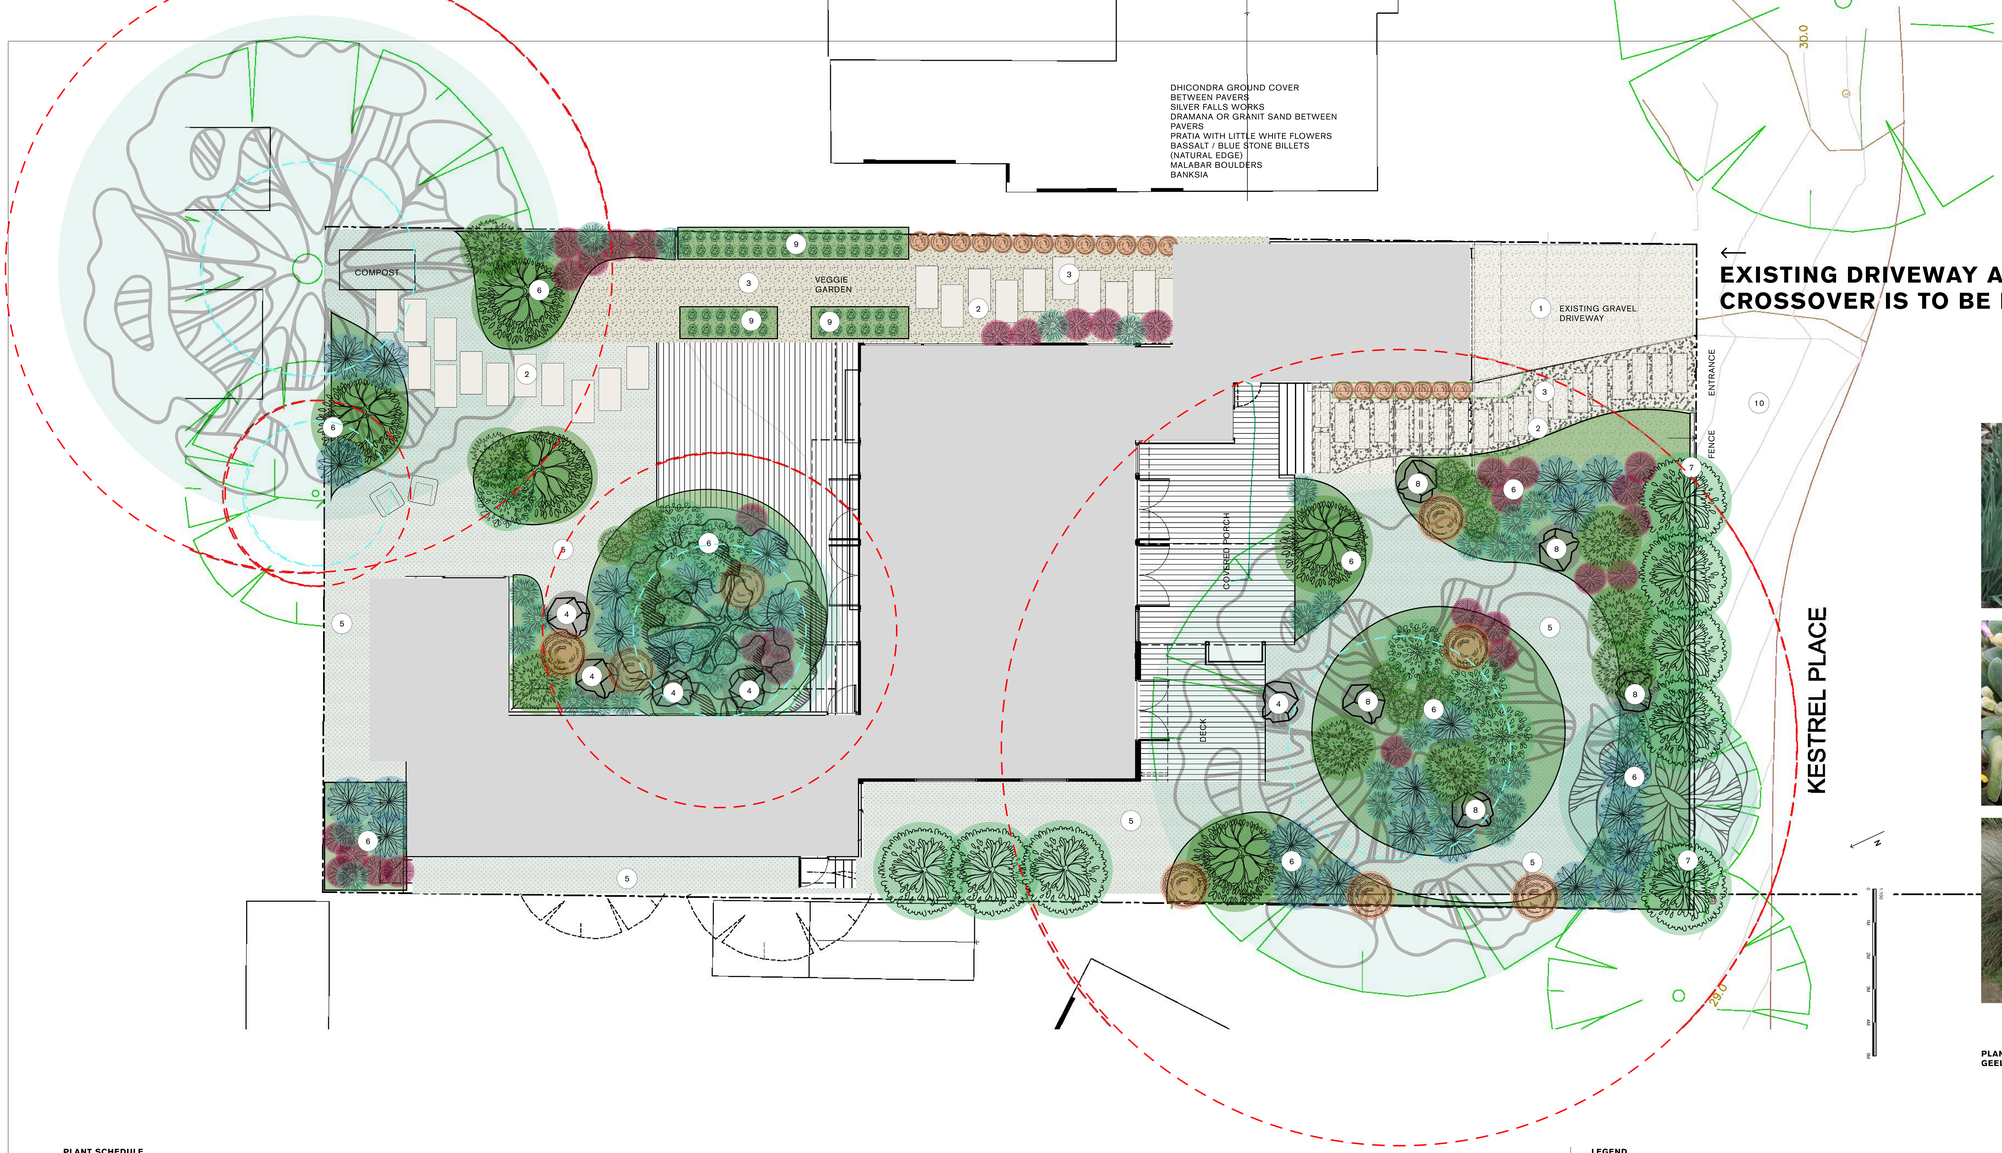

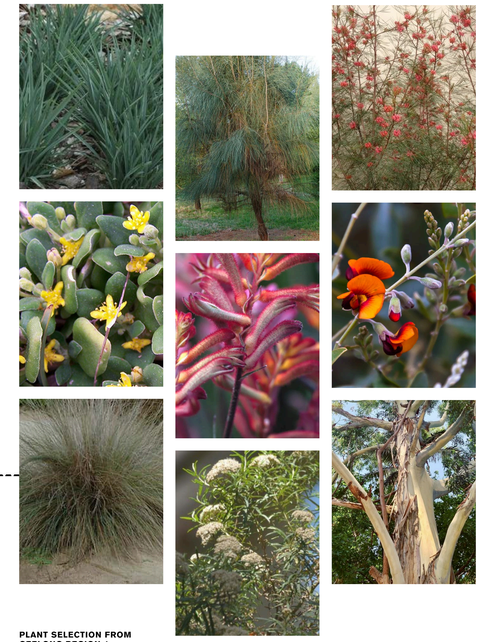

PLANT SELECTION FROM
GEELONG REGION 4

PLANT SCHEDULE

SYMBOL	QTY	BOTANICAL NAME	COMMON NAME	HEIGHT	WIDTH	TYPE	POT SIZE
TREES - EVERGREEN							
	1	EUCALYPTUS VIMINALIS PRYORIANA	MANNA GUM **[EXISTING]***	16M	12M	**NATIVE****	30CM
	1	EUCALYPTUS LEUCOXYLON	YELLOW GUM **[EXISTING]***	10M	6M	**NATIVE****	30-40CM
	1	ALLOCASUARINA VERTICILLATA	DROOPING SHEOAK **[EXISTING]***	9M	5M	**NATIVE****	25CM
HEDGES							
	8	LEUCOPOGAN PARVIFLORUS	COASTAL BEARD HEATH	4M	3M	**NATIVE****	10-14CM
SHRUBS >1M							
	5	GREVILLEA	LONG JOHN	3M	3M	**NATIVE****	25-30CM
	28	DIANELLA REVOLUTA	BLACK ANTHER FLAX LILY	50CM	1.5M	**NATIVE****	10-14CM

SYMBOL	QTY	BOTANICAL NAME	COMMON NAME	HEIGHT	WIDTH	TYPE	POT SIZE
SHRUBS <1M							
	33	ANIGOZANTHOS	KANGAROO PAW	60CM	60CM	**NATIVE****	12-20CM
GRASSES <0.8M							
	36	POA POLIFORMIS	BLUE TUSSOCK GRASS	90CM	1M	**NATIVE****	10-14CM
GROUNDCOVERS							
	6	TETRAGONIA IMPLEXICOMA	BOWER SPINACH	30CM	2M	**NATIVE****	10-14CM
	9	CHRYSOCEPHALUM APICULATUM	COMMON EVERLASTING	30CM	1-2M	**NATIVE****	10-14CM
	29	CHORIZEMA	WEDGE PARROT PEA	1.5M	1.5M	**NATIVE****	10-14CM

* EXISTING TREES ON THE BLOCK

**** ALL PLANTS ARE INDIGENOUS TO GEELONG REGION 4**

LEGEND

SYMBOL	DESCRIPTION	QTY	PERMEABLE
1	**EXISTING GRAVEL DRIVEWAY** GRAVEL	25 SQ M	N
2	**UNIT PAVERS** NATURAL STONE FINISH TILE OR PAVER	7 SQ M	N
3	**DECORATIVE PEBBLE** 7-10MM WHITE OR CREAM PEBBLE	87 SQ M	Y
4	**STEPPERS** NATURAL STONE STEPPERS IN PEBBLE OR GARDEN BEDS	5 SQ M	N
5	**GRASS** TURF ROLL WITH STEEL EDGE	111 SQ M	Y
6	**GARDEN BED** IRRIGATE. ORGANIC MULCH	168 SQ M	Y
7	**FRONT YARD FENCE** DECORATIVE VERTICAL BATTEN, MAX 1000MM HIGH	2 SQ M	Y
8	**FEATURE BOULDERS** LOCAL STONE	12 SQ M	N
9	**VEGGIE GARDEN** RAISED BEDS	13 SQ M	Y
10	**GRASS** REINSTATED GRASSING TO VERGE (EXTENT OF DISTURBANCE)	51 SQ M	EXCLUDE
		381 SQ M	

EXISTING INDIGENOUS TREES

MANNA GUM **YELLOW GUM** **SHEOAK**

PLANT ICONS CREATED BY **LAYMIK**
STONES BY **RATNANINGSIH**
FOR THE NOUN PROJECT

SITE PERMEABILITY

LOT SIZE	**834 SQ METERS**
TOTAL PERMEABLE SURFACES	**381 SQ METERS**
TOTAL PERMEABILITY	**45.7%**

NO.	DESIGN	DRAWN	CHECKED	VER'D	DATE	AMMENDMENT
F	LK	LK	JM		28/07/25	REVISION GARAGE
E	LK	LK	JM		22/09/25	REVISION DRIVEWAY
D	LK	LK	JM		19/08/25	REVISION DRIVEWAY
C	LK	LK	JM		23/07/25	CALCULATE PERMEABILITY
B	LK	LK	CB		27/06/25	BUILDING FOOTPRINT
A	LK	LK	CB		03/04/25	INITIAL DRAFT

©COPYRIGHT

NOTES

SCALE/ORIENTATION

LANDSCAPE DESIGN

HUTSPOT
DATA + DESIGN

HUTSPOT@GMAIL.COM
0446752535
MELBOURNE

PRIVATE RESIDENTIAL
26 KESTREL PLACE
OCEAN GROVE, VIC 3226

PROJECT

NINE MUSE DESIGN

CLIENT

LANDSCAPE PLAN

DRAWING TITLE