




This copied document is made available for the sole purpose of enabling its consideration and review as part of a planning process under the Planning and Environment Act 1987. The document must not be used for any purpose which may breach copyright legislation

GOODSTART CLIFTON SPRINGS

EXTERNAL SIGNAGE SPECIFICATIONS

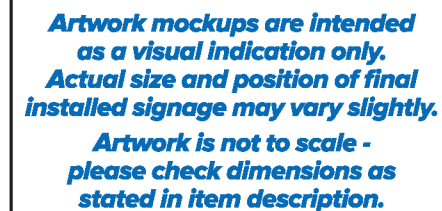

South Elevation



SOUTH ELEVATION



PROJECT TITLE:

**Goodstart Early Learning
SiteName Internal/External
Signage - New Build**

JOB DESCRIPTION:

Identify required signage, supply and install.

CENTRE DETAILS:

79-81 Jetty Road,
Clifton Springs, VIC 3222

CLIENT CONTACT DETAILS:

Meaghan Bryant
mbryant1@goodstart.org.au

STATUS:

Quote/Proposal

DATE: 19/08/2026	PREPARED BY: JP
---------------------	--------------------

VERSION: 4	REVISION: /
----------------------	-----------------------

NOTES:

The site has limited street frontage, offering limited signage options. The building is set back from the road significantly.

CLIENT SPECIFICATIONS:

	PANTONE 2995C		PANTONE WARM GRAY 1C
	PANTONE 673C		PANTONE WARM GRAY 1C @ 70%
	PANTONE 521C		PANTONE COOL GRAY 11C
	PANTONE 157C		FINISHED SIZE/DIELINE

Artwork mockups are intended as a visual indication only. Actual size and position of final installed signage may vary slightly.

**Artwork is not to scale -
please check dimensions as
stated in item description.**



DISCLAIMER

Please check this proof carefully for any errors and omissions. It is the client's responsibility to confirm this approval meets their required criteria. COLORCORP PTY LTD takes no responsibility for any errors or omissions once approval to proceed is given.

Colours may not appear exactly as intended on screen.
If a pantone colour/s or hard copy sample is not
supplied the artwork will print in its present condition.

All artwork provided will be printed as is, unless it is brought to our attention to make adjustments beforehand.

All artwork must be approved by the client before it can enter production. The client is responsible for 100% of approvals, copyrighted, trademarked, and licensed agreements of artwork.

Please send an email with your approval of the artwork which will indicate that you have read and understood the disclaimer above without any liability of errors on the part of COLORCORP PTY LTD.

GOODSTART CLIFTON SPRINGS

DRIVEWAY / ENTRY SIGNS



S2

Sign post - in ground

- **1500mm Above Ground**
 - **4 signs attached**
- Each sign is 400x600mm, printed 3mm ACM, with overlamine and rounded corners.
- GSEL-212 Car park entry/exit (x2)
 - GSEL-235 Two Way
 - GSEL-245 End Shared Zone



S3

Sign post - in ground

- **1500mm Above Ground**
 - **2 signs attached**
- Each sign is 400x600mm, printed 3mm ACM, with overlamine and rounded corners.
- GSEL-212 Car park entry/exit
 - GSEL-231 Shared Zone (5kmh)



S1

Site Sign - Profile Cut


Quantity: 1

**FRAME: 2400x1200mm sign area,
2000mm total height (800mm legs)**

SIGN: GSEL-113c

2450mm x 1270mm

Printed on 3mm ACM Panel, with
overlamine.

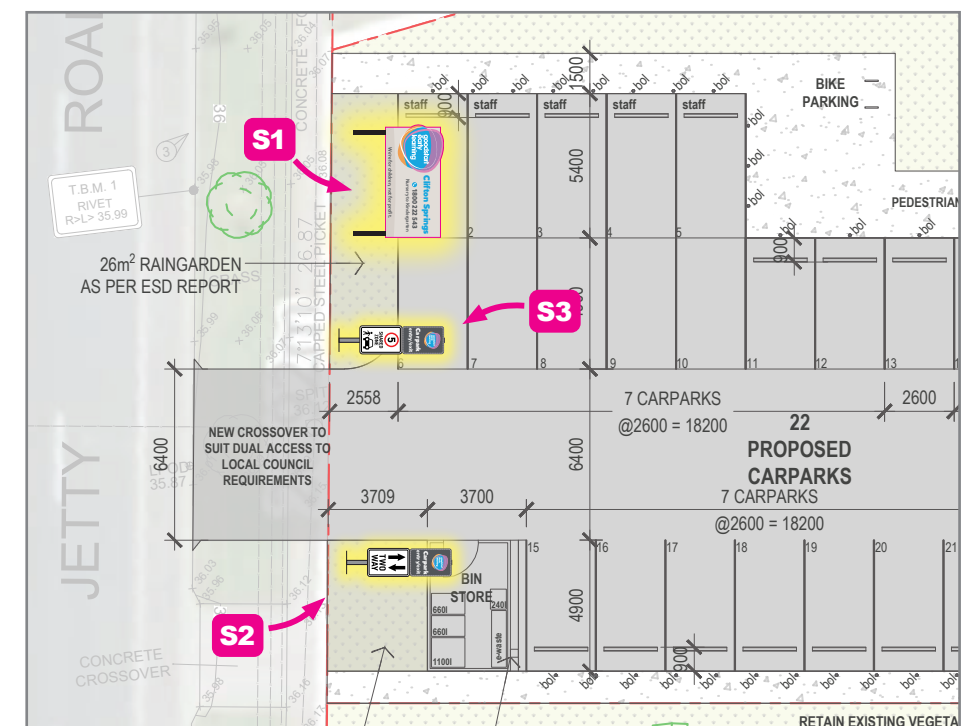

**Indicative Positioning Only - Not to Scale*

This copied document is made available for the sole purpose of enabling its consideration and review as part of a planning process under the Planning and Environment Act 1987. The document must not be used for any purpose which may breach copyright legislation



PROJECT TITLE:
*Goodstart Early Learning
SiteName Internal/External
Signage - New Build*

JOB DESCRIPTION:
Identify required signage, supply and install.

CENTRE DETAILS:
79-81 Jetty Road,
Clifton Springs, VIC 3222

STATUS:
Quote/Proposal

DATE: 19/08/2026	PREPARED BY: JP
VERSION: 4	REVISION: /

NOTES:
The site has limited street frontage, offering limited signage options. The building is set back from the road significantly.

CLIENT SPECIFICATIONS:

 PANTONE 2995C	 PANTONE WARM GRAY 1C
 PANTONE 673C	 PANTONE WARM GRAY 1C @ 70%
 PANTONE 521C	 PANTONE COOL GRAY 11C
 PANTONE 157C	 FINISHED SIZE/DIELINE

Artwork mockups are intended as a visual indication only. Actual size and position of final installed signage may vary slightly.

Artwork is not to scale - please check dimensions as stated in item description.

GOODSTART CLIFTON SPRINGS

WEST ELEVATION




- S4**
- Logo Sign with Acrylics**
- Quantity: 1**
- GSEL-410 Logo Sign with Acrylics**
 - 3mm ACM Printed Panel with Overlamineate.
 - Computer cut to shape.
 - 6mm white acrylic, cut to shape, and mounted to front of sign.
 - Rigid Installation template for acrylic components.
 - Clifton Springs Acrylic Text**
 - 1200mm x 200mm
 - 6mm white acrylic, cut to shape.
 - Grey SAV mounted to Face.
 - Rigid Installation template for acrylic components.



*Artist's impression

goodstart early learning

- S5**
- GSEL text sign - ACM**
- Quantity: 1 5000mm x 420mm**
- GSEL-161
- 3mm ACM router cut letters.
 - Grey self-adhesive vinyl, mounted to face
 - Rigid Installation template for acrylic components

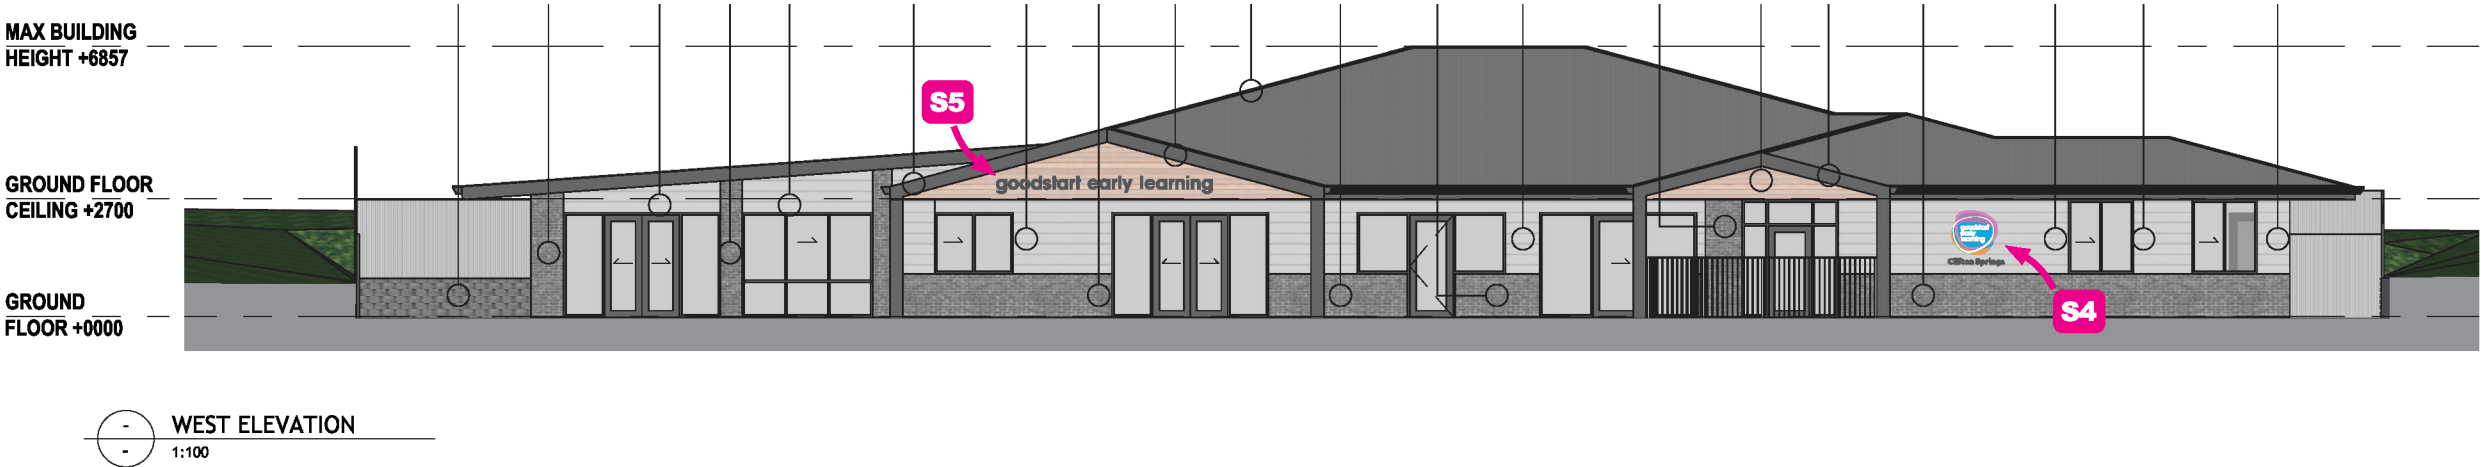

This copied document is made available for the sole purpose of enabling its consideration and review as part of a planning process under the Planning and Environment Act 1987. The document must not be used for any purpose which may breach copyright legislation



PROJECT TITLE:
*Goodstart Early Learning
SiteName Internal/External
Signage - New Build*

JOB DESCRIPTION:
Identify required signage, supply and install.

CENTRE DETAILS:
79-81 Jetty Road,
Clifton Springs, VIC 3222

STATUS:
Quote/Proposal

DATE: 19/08/2026	PREPARED BY: JP
VERSION: 4	REVISION: /

NOTES:
The site has limited street frontage, offering limited signage options. The building is set back from the road significantly.

CLIENT SPECIFICATIONS:

 PANTONE 2995C	 PANTONE WARM GRAY 1C
 PANTONE 673C	 PANTONE WARM GRAY 1C @ 70%
 PANTONE 521C	 PANTONE COOL GRAY 11C
 PANTONE 157C	 FINISHED SIZE/DIELINE

Artwork mockups are intended as a visual indication only. Actual size and position of final installed signage may vary slightly.

Artwork is not to scale - please check dimensions as stated in item description.

GOODSTART CLIFTON SPRINGS

NORTH, EAST & SOUTH ELEVATIONS



The North, South, and East Elevations face neighbouring residential properties.

NO EXTERNAL BUILDING SIGNAGE RECOMMENDED.

