
City of Greater Geelong, Statutory Planning - Date Received 19/10/2026

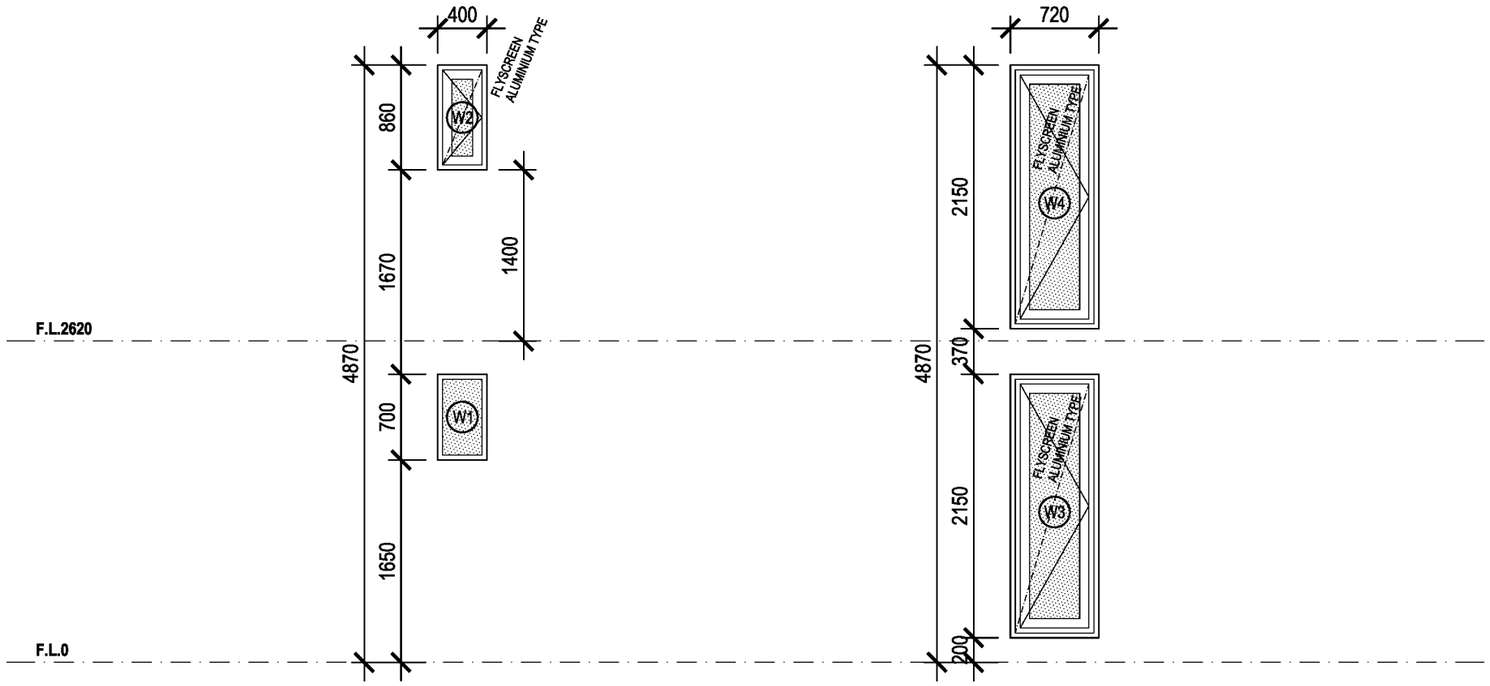


NEW EXTERIOR WINDOWS

REFER TO SUPPLIER FOR JAMB & SILL EXTENSION PIECES

NOTES:
1. ILLUSTRATED AS VIEWED FROM OUTSIDE
2. ALL MATERIALS, FRAMES, HARDWARE, GLAZING, SEALS AND WEATHERSTRIPS ARE TO BE SUPPLIED AND INSTALLED WITH CUSTOM CLADDING TRIMS
3. FLYSCREEN NOTED TO WINDOWS, ALUMINIUM FLYSCREN MESH AS SPECIFIED COLOUR - BLACK
4. DOUBLE GLAZED WITH *ENVIROTONE PLUS* TINTED GREY GLASS - TBC
5. ALL WINDOWS SUBJECT TO ENERGY RATING REPORT

This copied document is made available for the sole purpose of enabling its consideration and review as part of a planning process under the Planning and Environment Act 1987. The document must not be used for any purpose which may breach copyright legislation

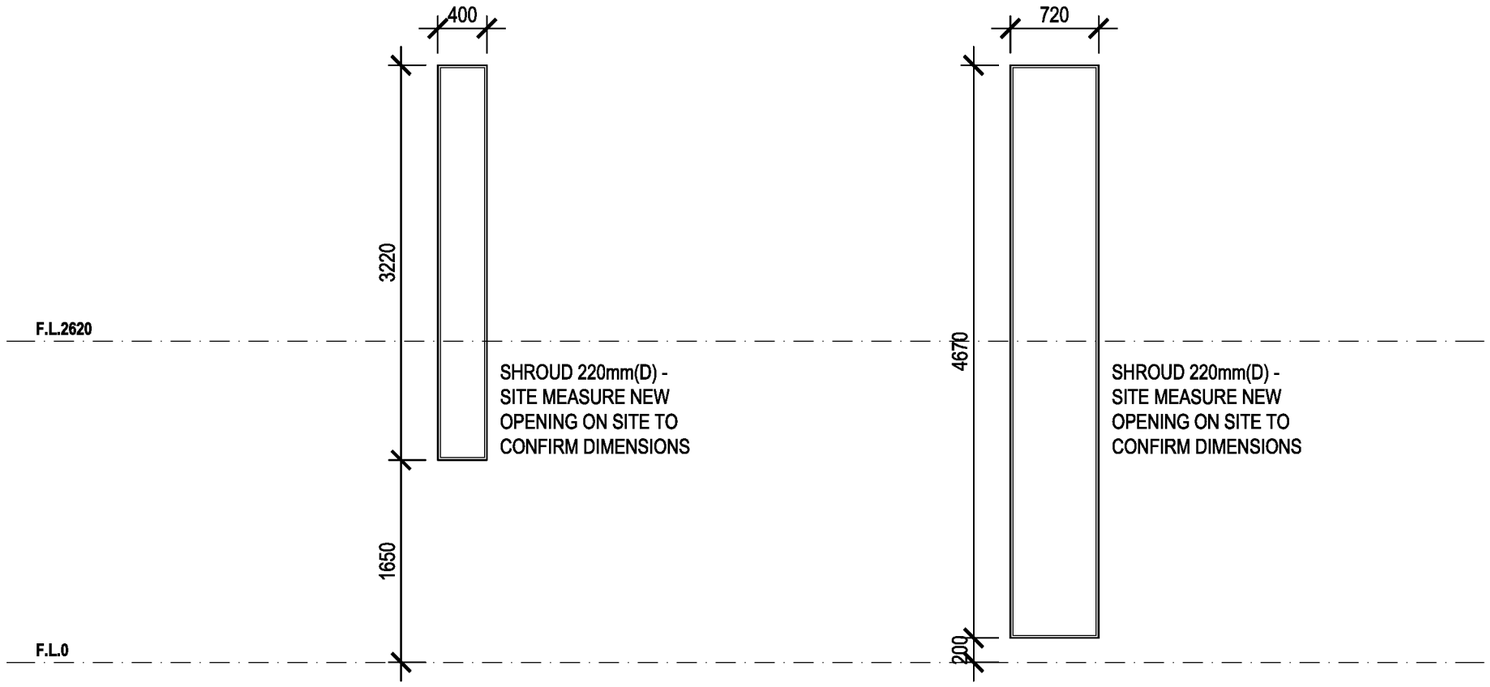

WINDOW SHROUDS

REFER TO SUPPLIER FOR INSTALLATION DETAILS

NOTES:
1. ILLUSTRATED AS VIEWED FROM OUTSIDE
2. ALL MATERIALS, FIXINGS AND FLANGES ARE TO BE SUPPLIED AND INSTALLED WITH SUPPLIERS RECOMMENDATIONS


Planning Permit application

PATI SEILER ARCHITECT

Nick Bainbridge Landscape Architect

WINDOW SCHEDULE

City of Greater Geelong, Statutory Planning - Date Received 19/10/2026

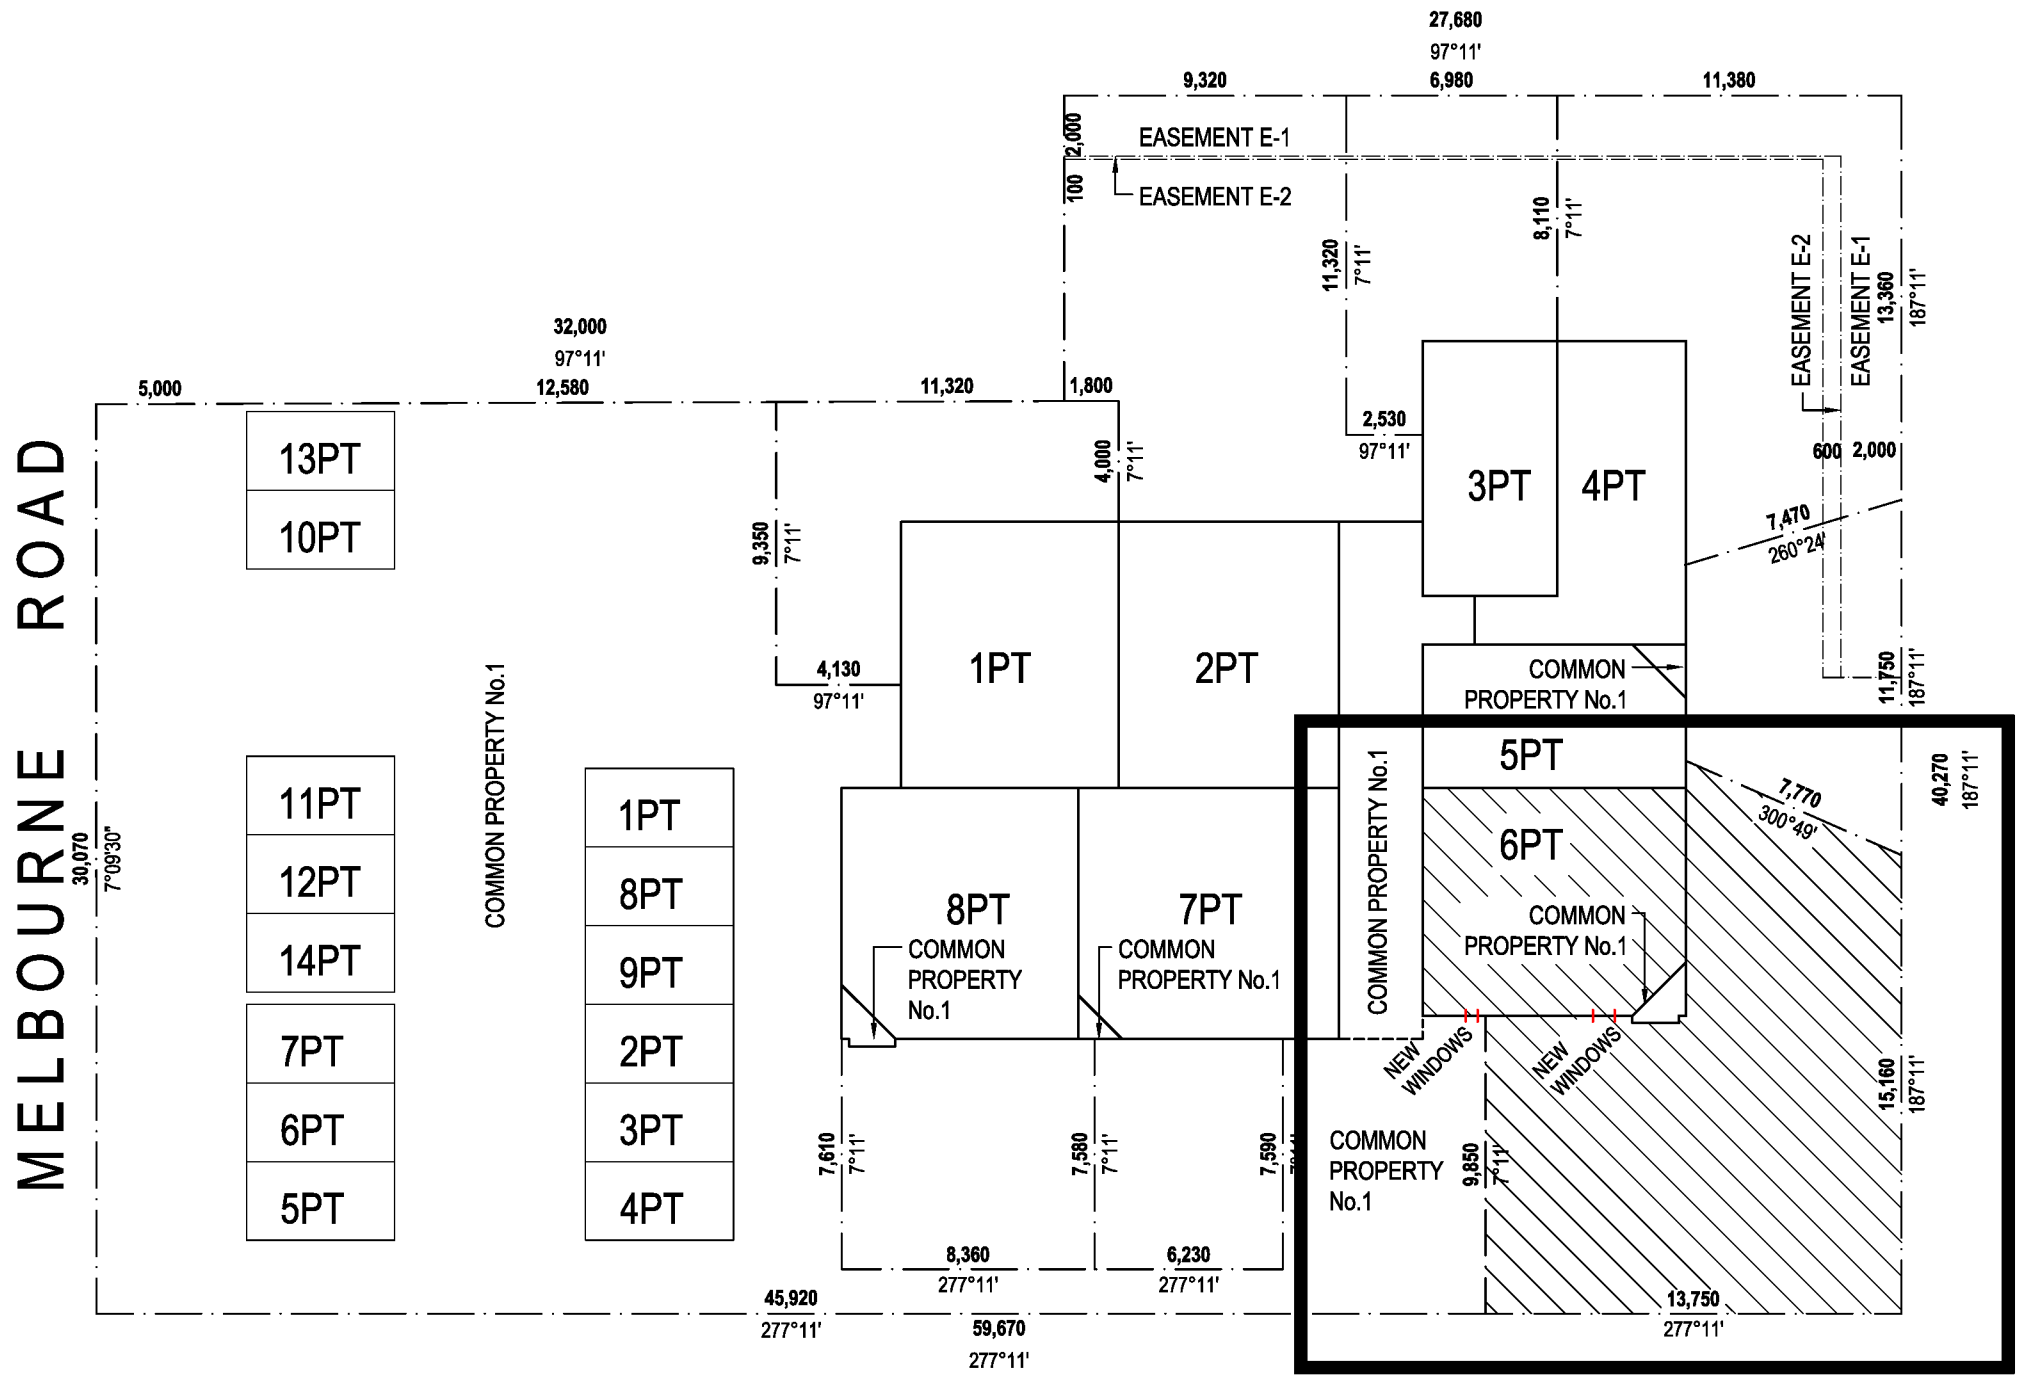

KEY PLAN:

- APARTMENT No.6
- 4No. NEW WINDOWS

IN HERITAGE BRICK FACADE

This copied document is made available for the sole purpose of enabling its consideration and review as part of a planning process under the Planning and Environment Act 1987. The document must not be used for any purpose which may breach copyright legislation

Planning Permit application


PATI SEILER ARCHITECT *Nick Bainbridge Landscape Architect*

SITE KEY PLAN

[redacted]

N

City of Greater Geelong, Statutory Planning - Date Received 19/10/2026

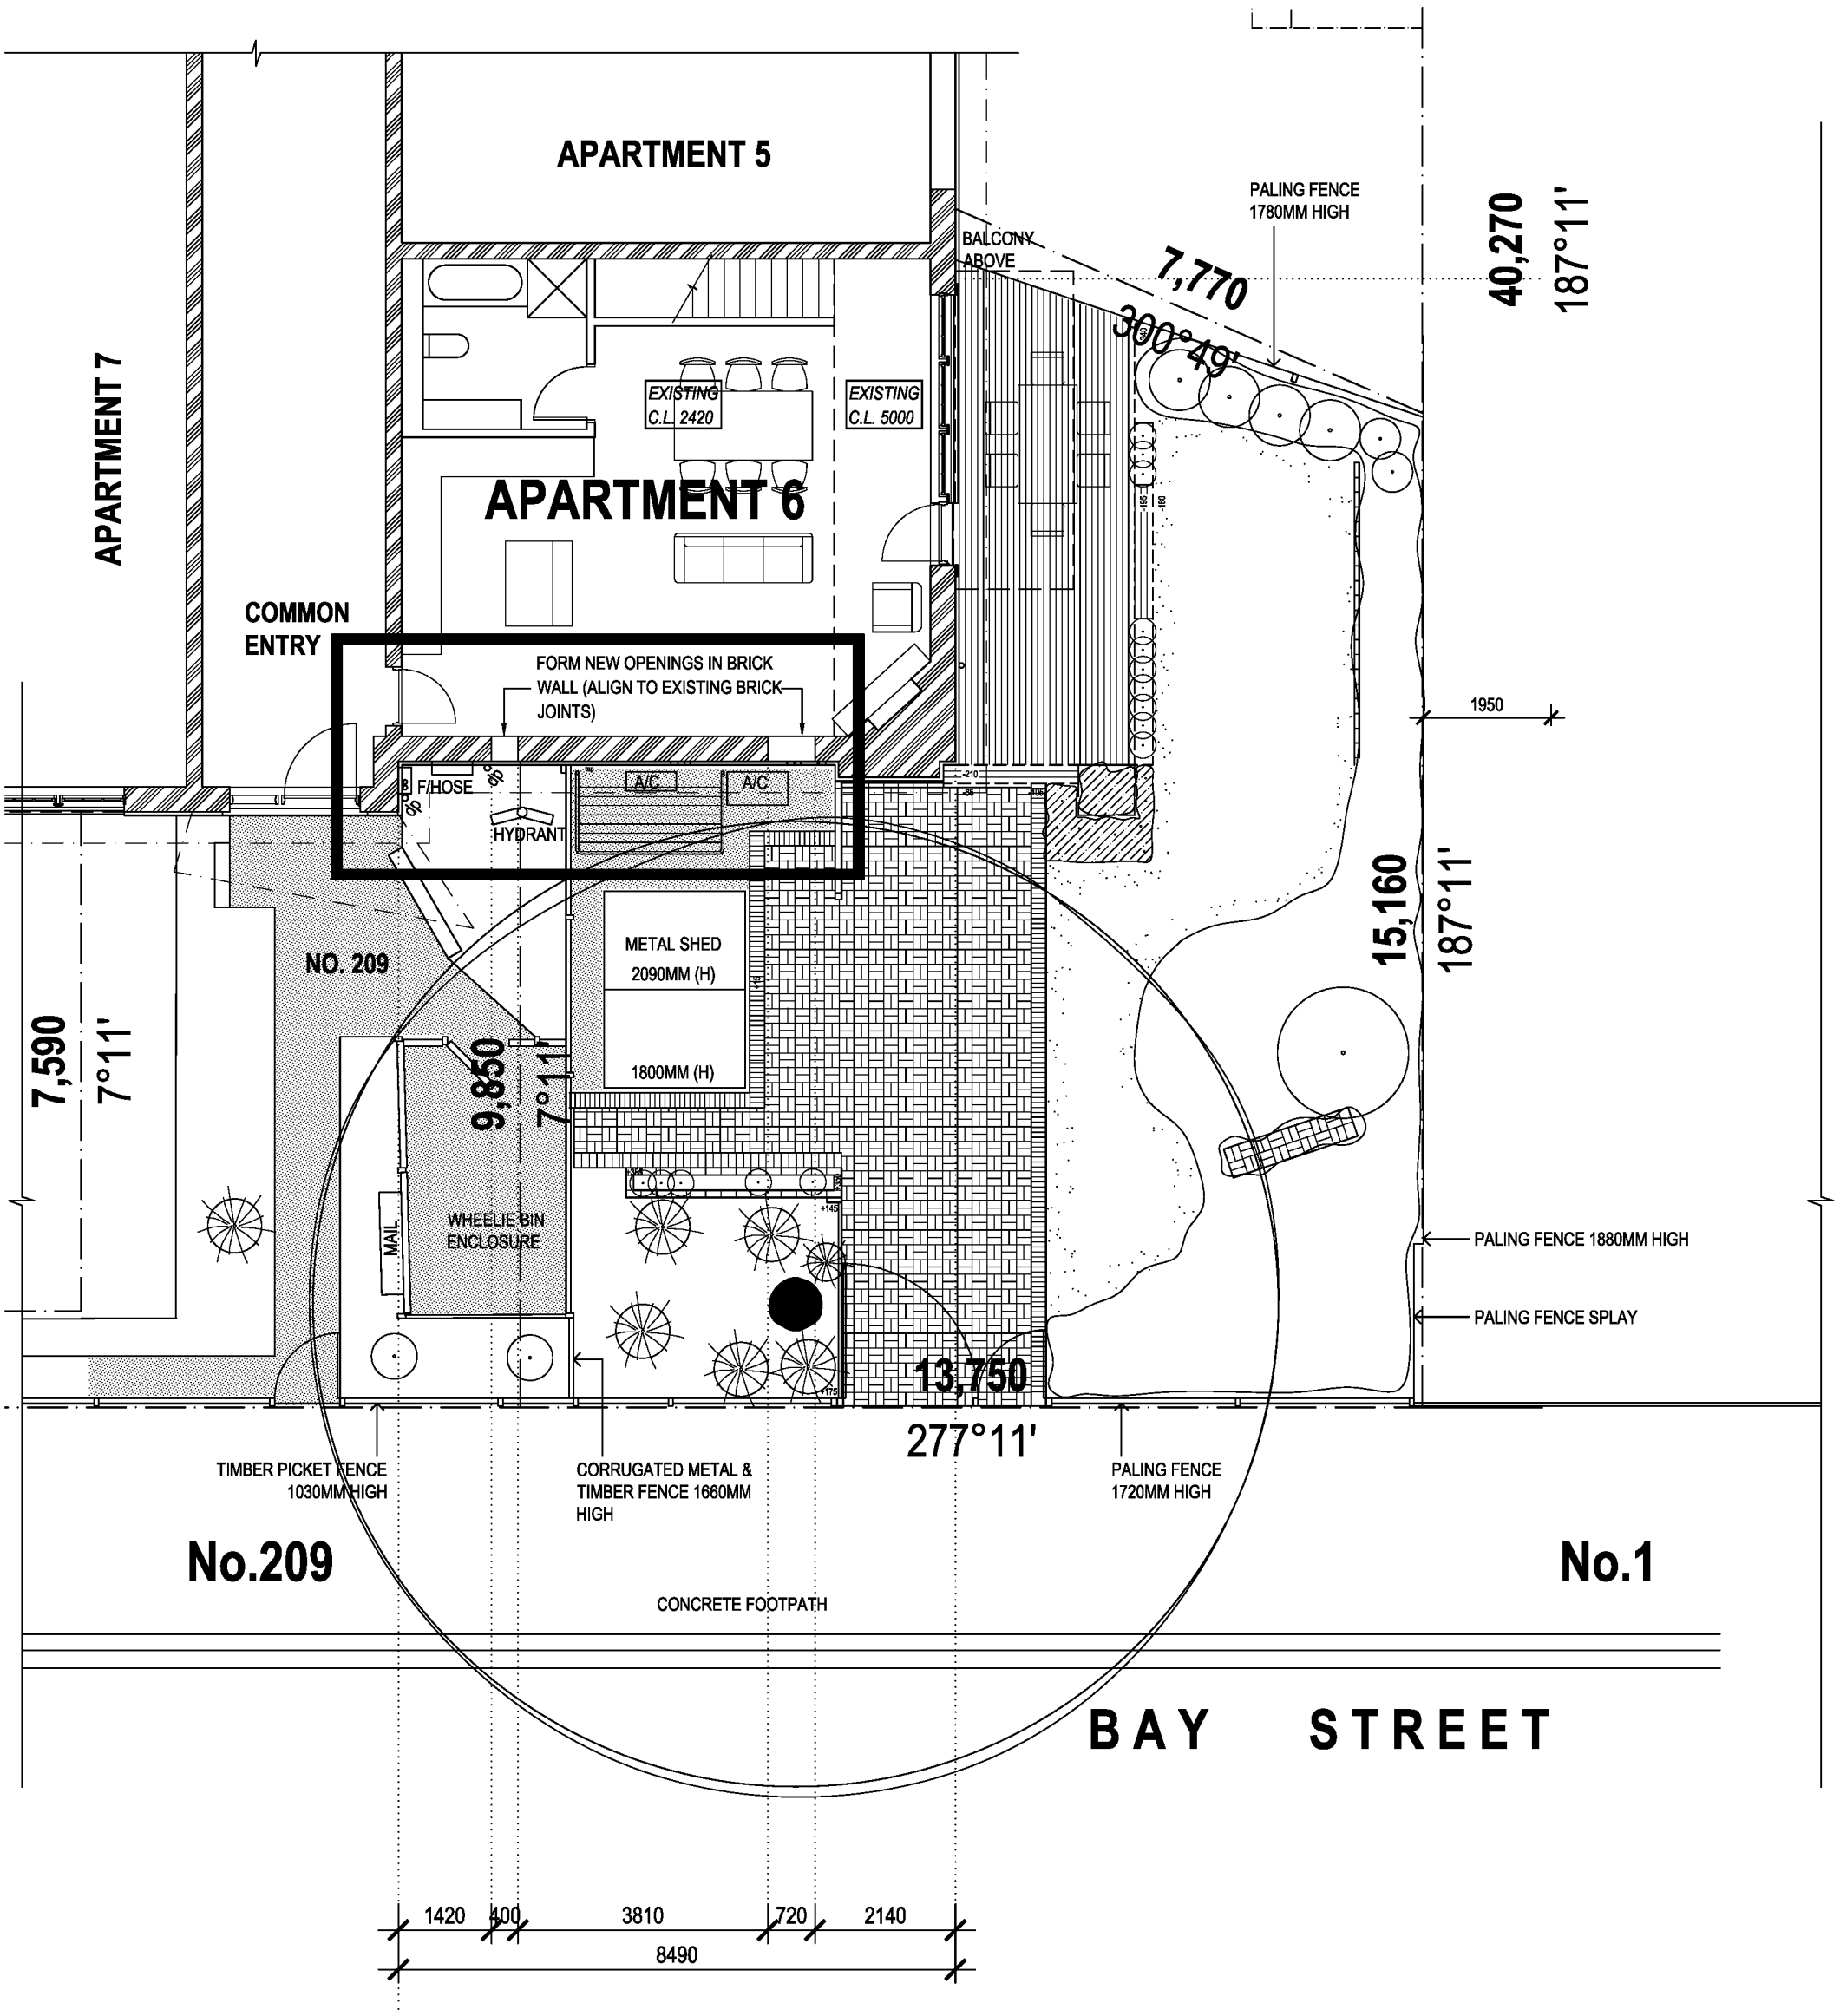

This copied document is made available for the sole purpose of enabling its consideration and review as part of a planning process under the Planning and Environment Act 1987. The document must not be used for any purpose which may breach copyright legislation


Planning Permit application

PATI SEILER ARCHITECT *Nick Bainbridge Landscape Architect* [redacted]

EXISTING/ DEMOLITION PLAN - GROUND FLOOR

N

City of Greater Geelong, Statutory Planning - Date Received 19/10/2026

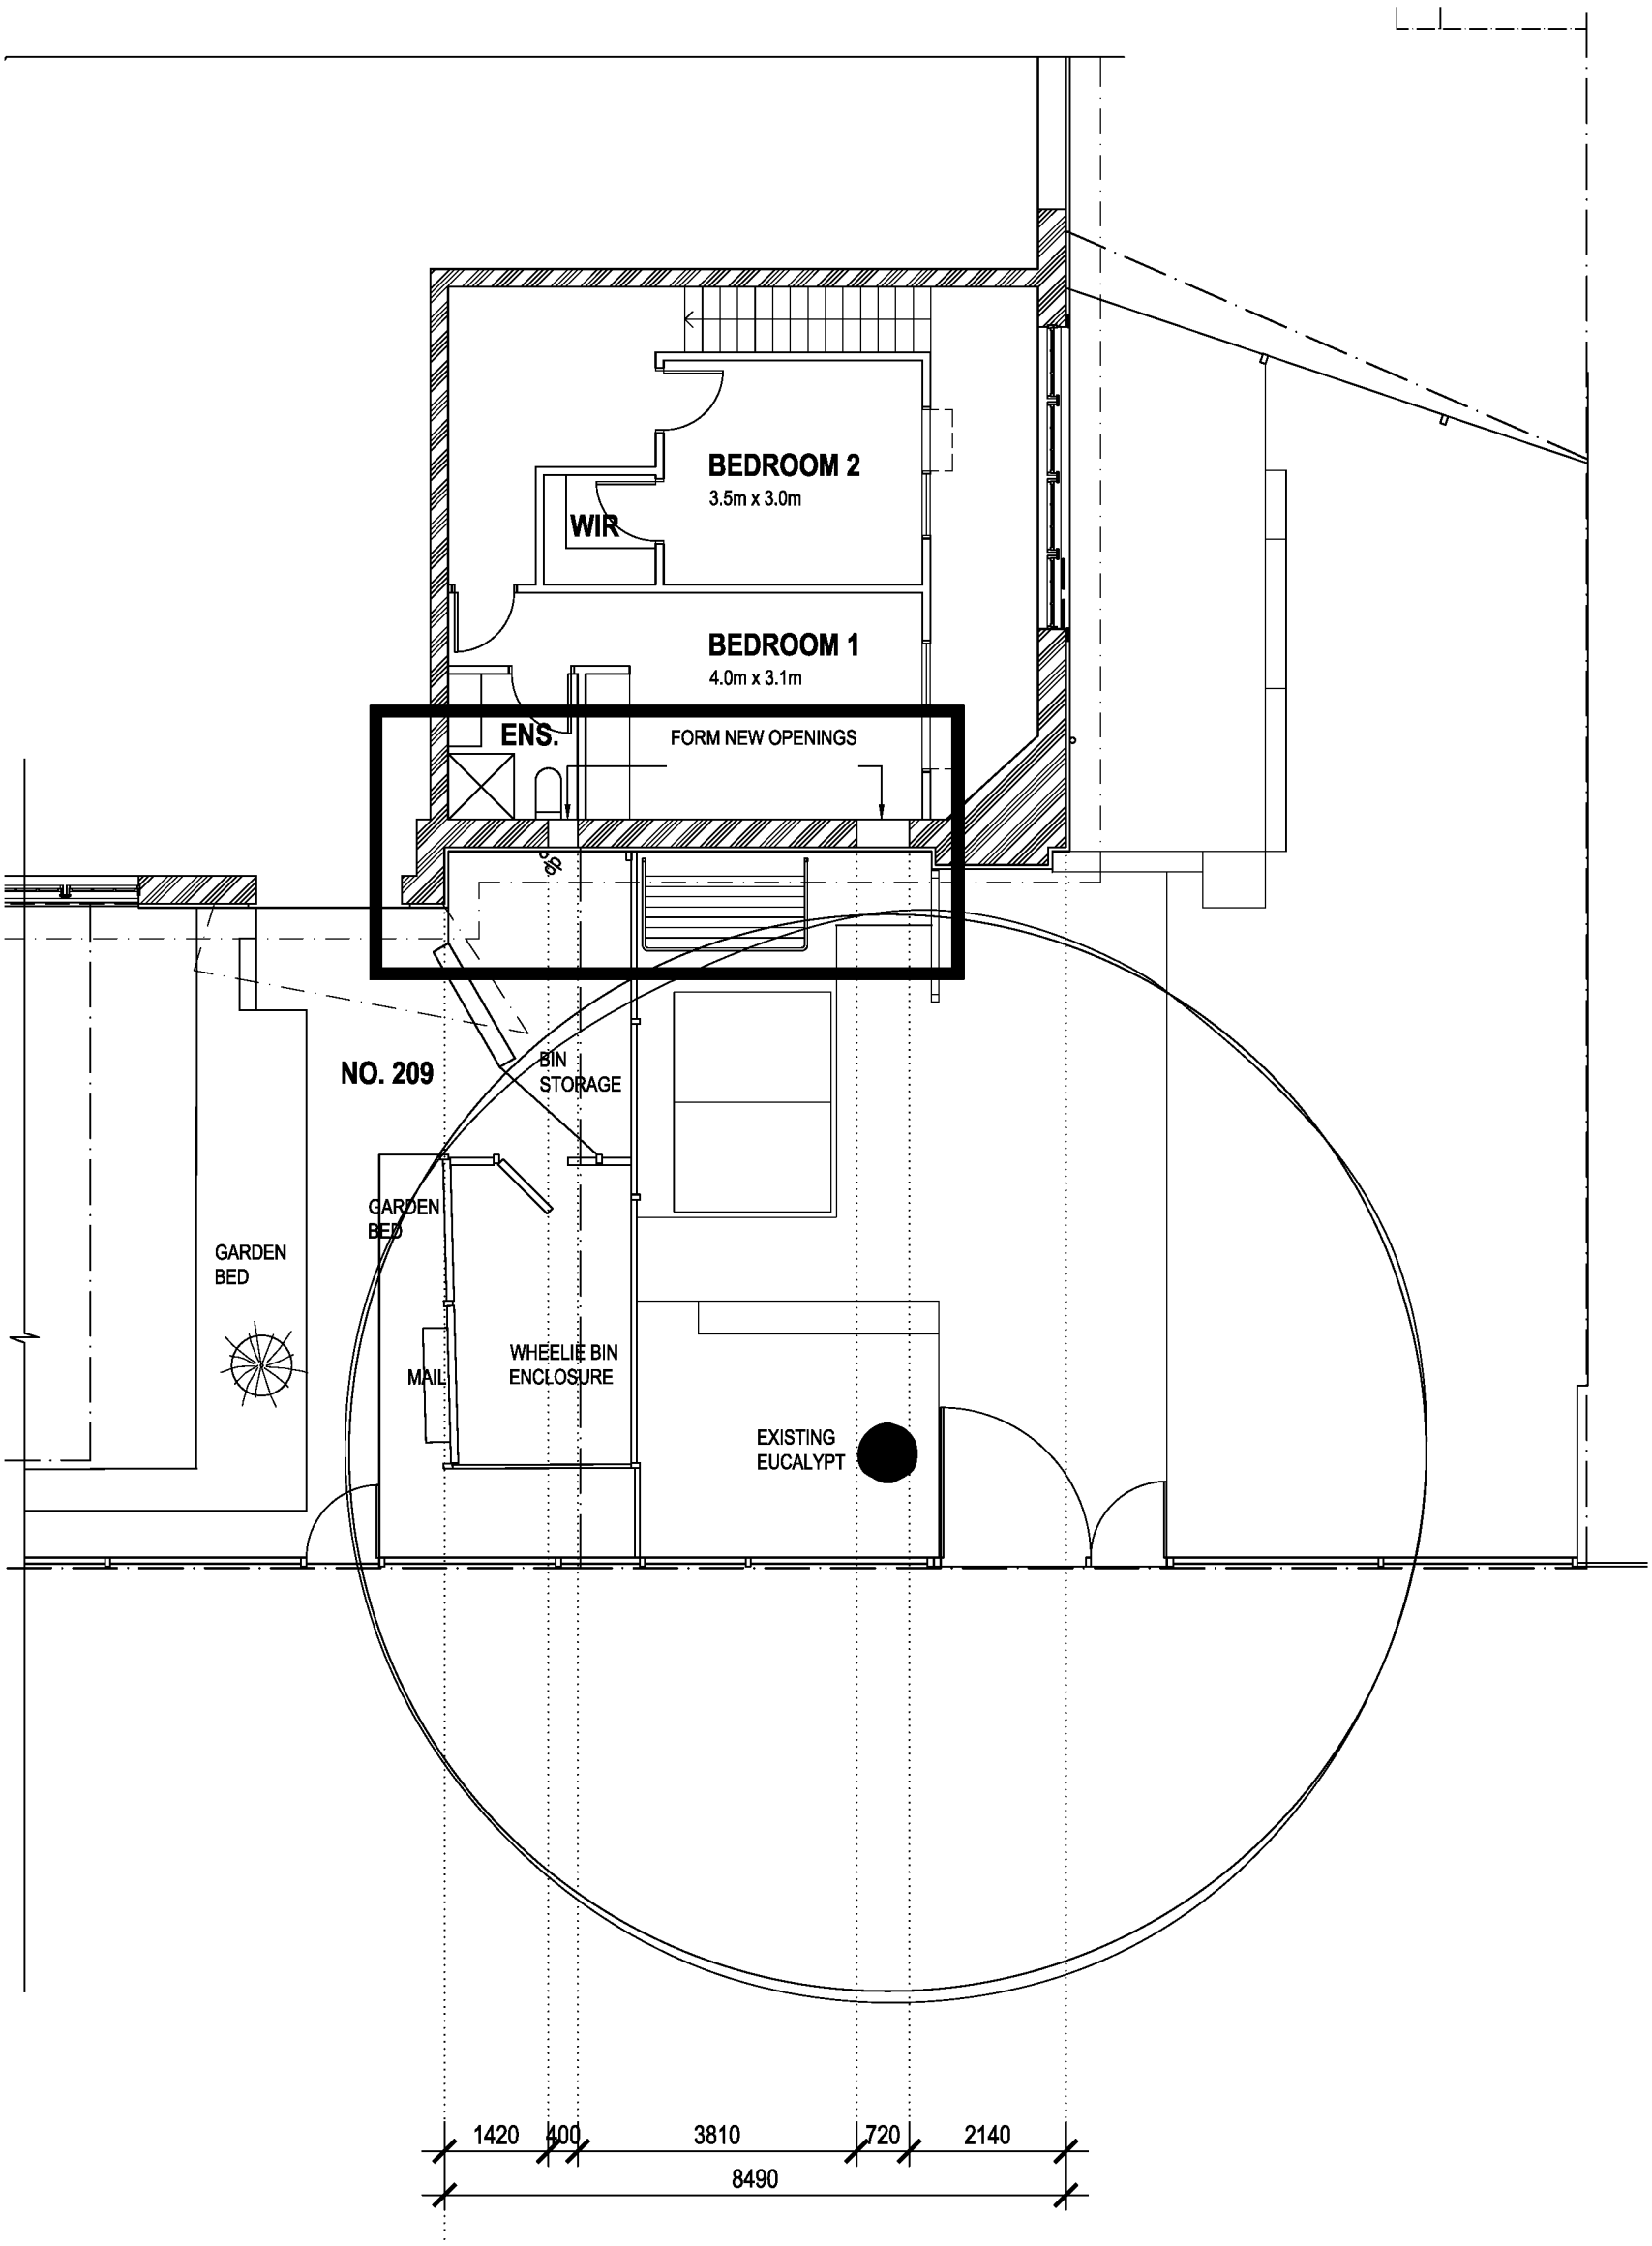

This copied document is made available for the sole purpose of enabling its consideration and review as part of a planning process under the Planning and Environment Act 1987. The document must not be used for any purpose which may breach copyright legislation

Planning Permit application


PATI SEILER ARCHITECT

Nick Bainbridge Landscape Architect

EXISTING/ DEMOLITION PLAN - FIRST FLOOR

N

City of Greater Geelong, Statutory Planning - Date Received 19/10/2026

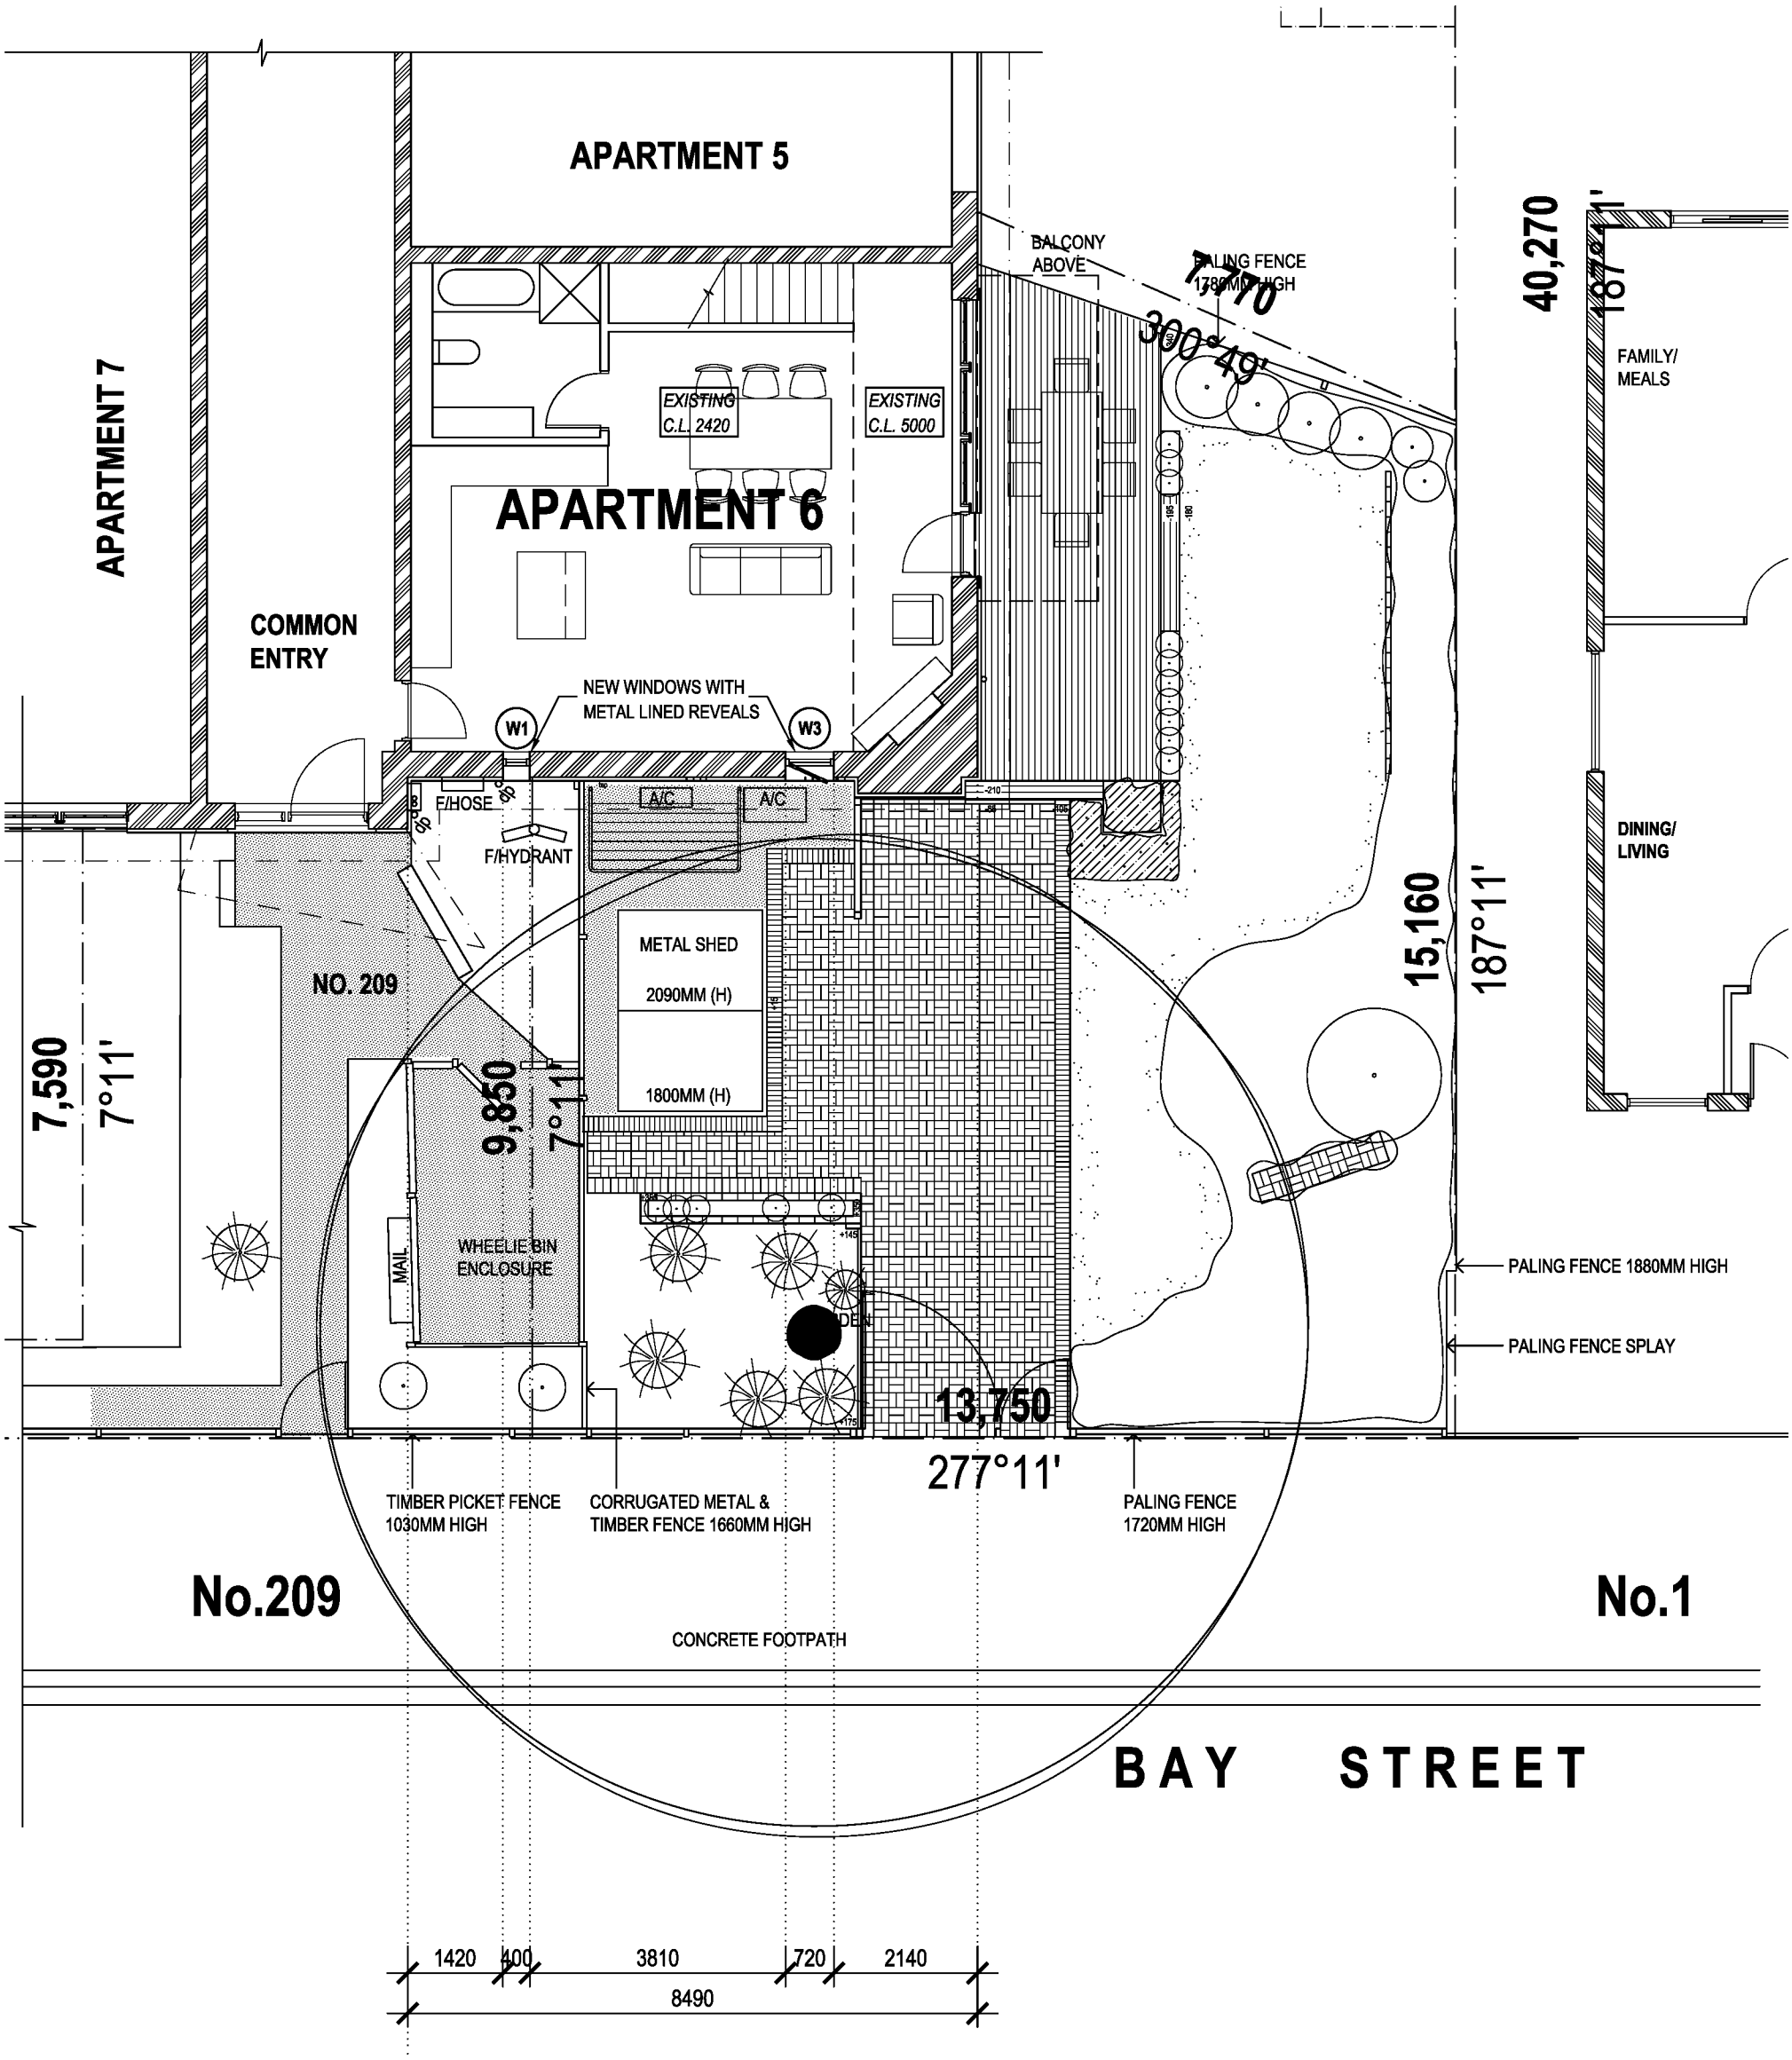

This copied document is made available for the sole purpose of enabling its consideration and review as part of a planning process under the Planning and Environment Act 1987. The document must not be used for any purpose which may breach copyright legislation


Planning Permit application

PATI SEILER ARCHITECT *Nick Bainbridge Landscape Architect* PROPOSED PLAN - GROUND FLOOR

[redacted]

N

City of Greater Geelong, Statutory Planning - Date Received 19/10/2026

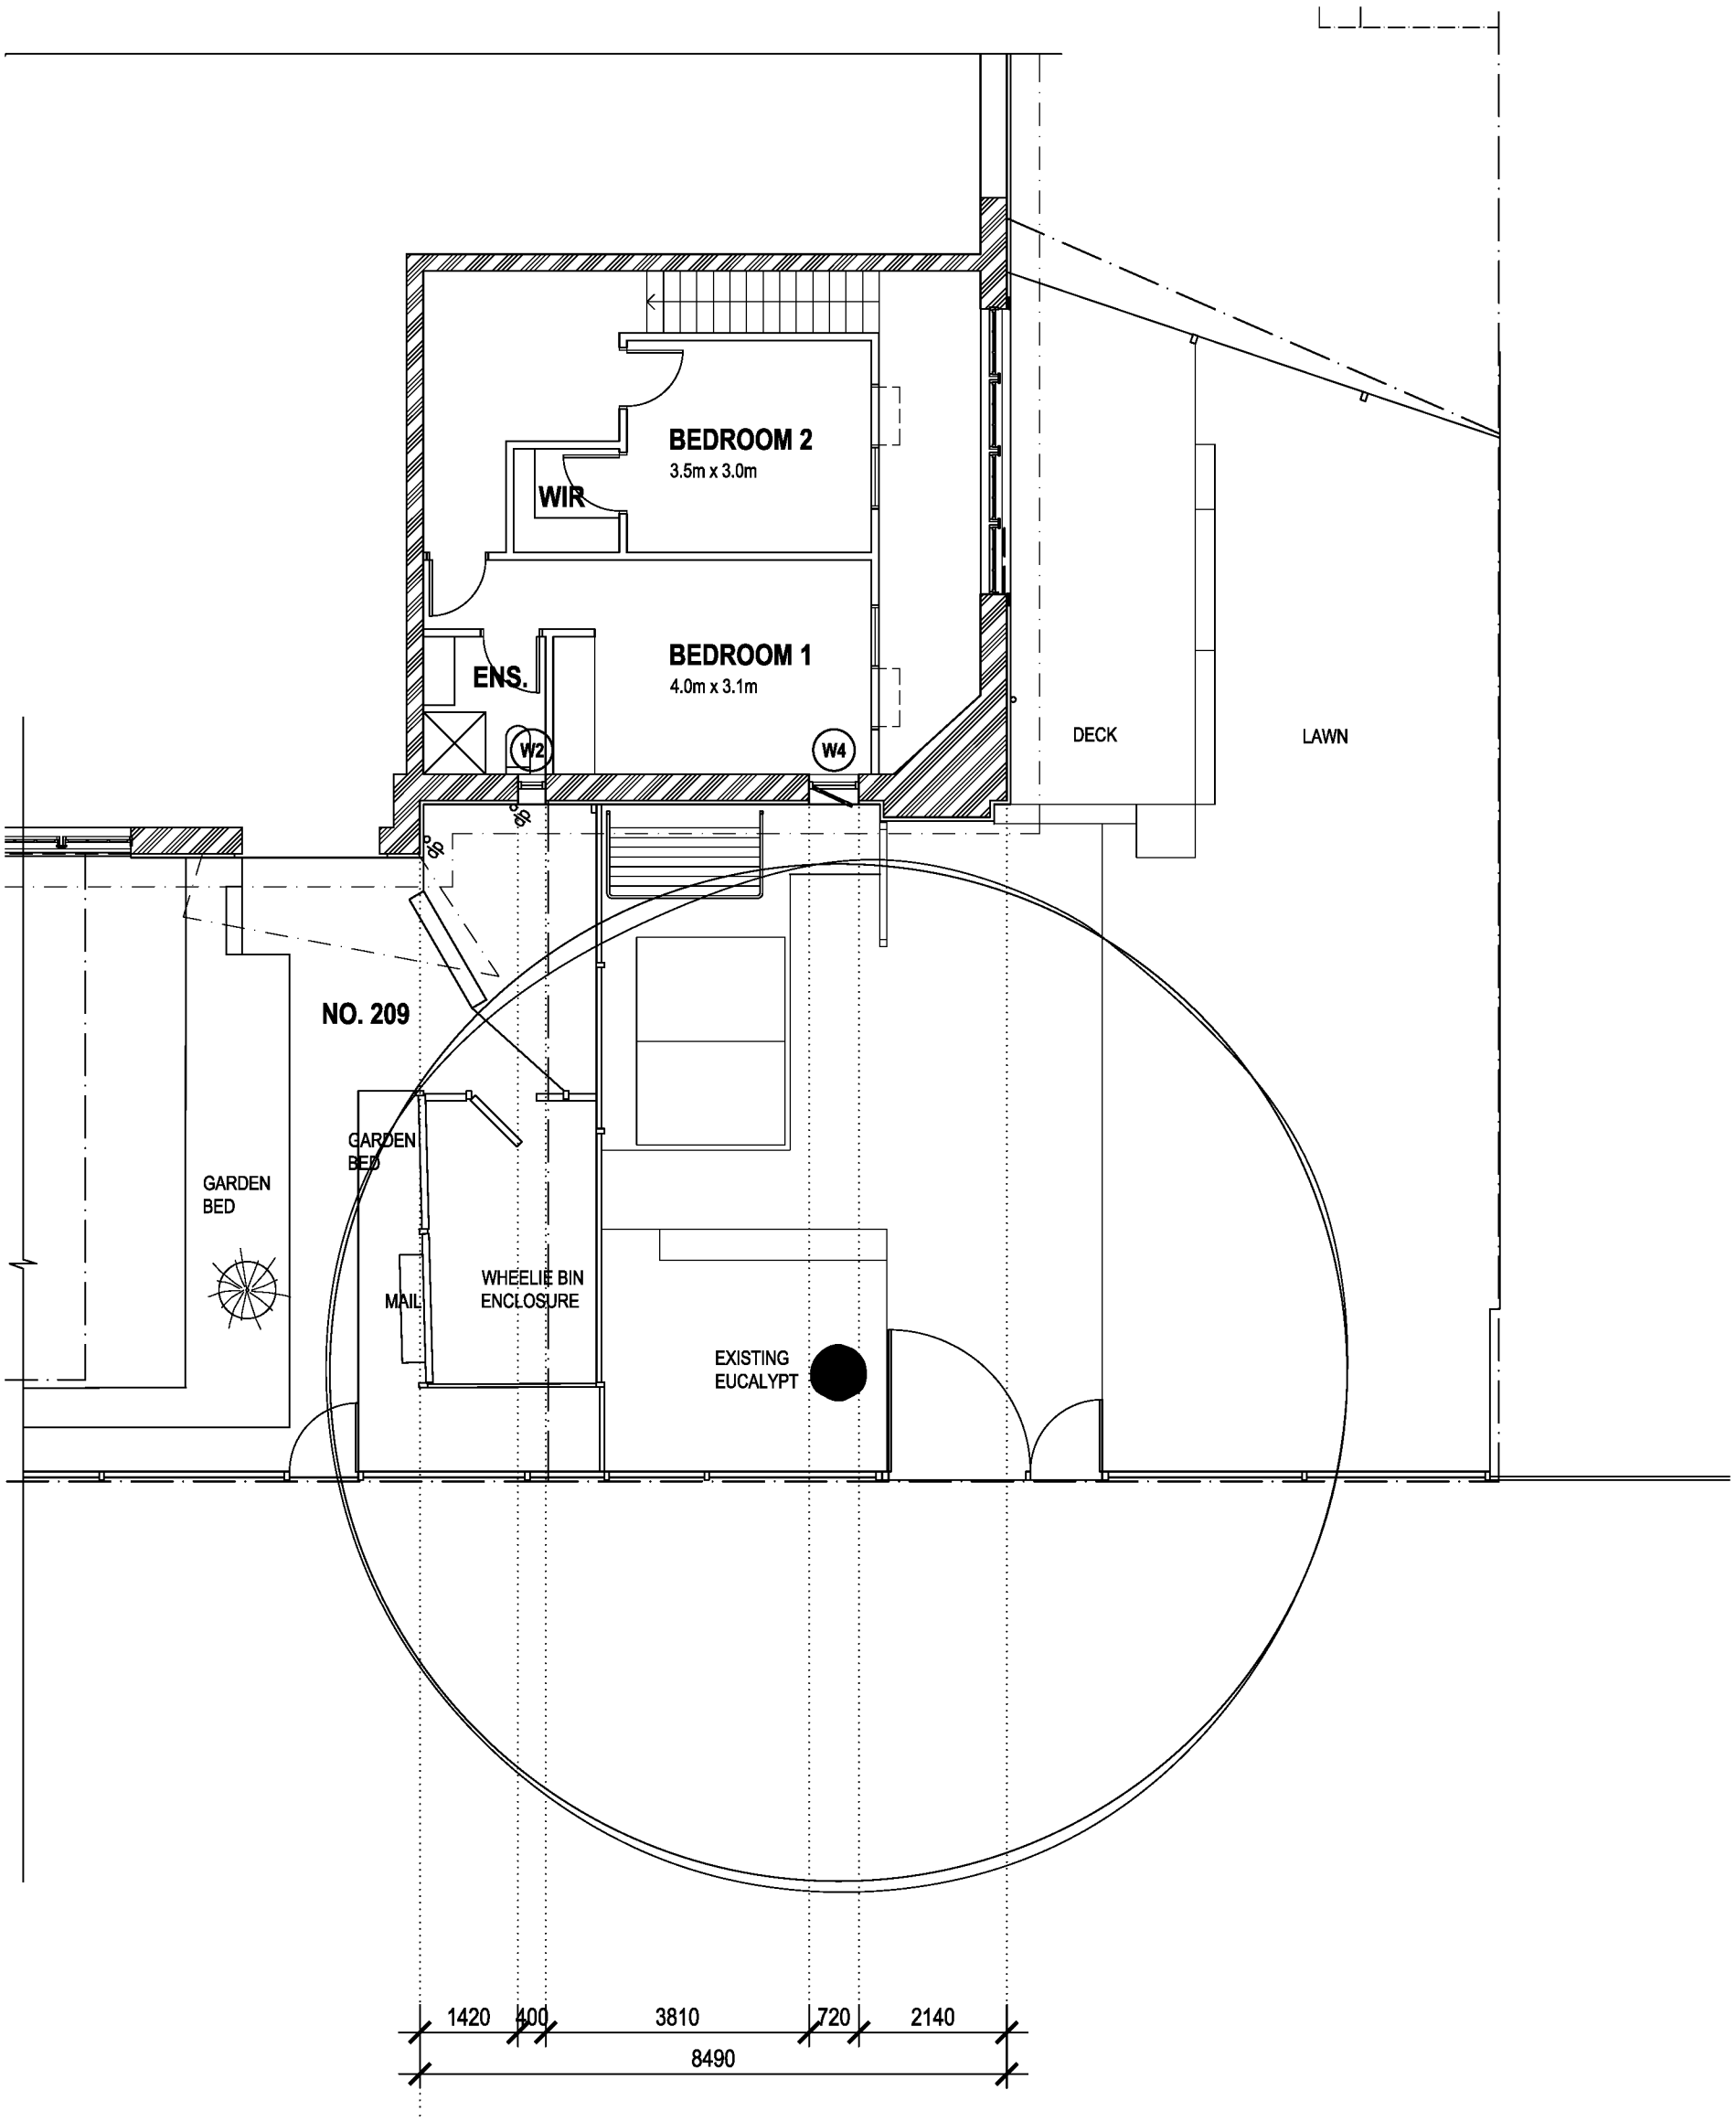

This copied document is made available for the sole purpose of enabling its consideration and review as part of a planning process under the Planning and Environment Act 1987. The document must not be used for any purpose which may breach copyright legislation

Planning Permit application

PATI SEILER ARCHITECT


Nick Bainbridge Landscape Architect

[redacted]


PROPOSED PLAN - FIRST FLOOR

N

City of Greater Geelong, Statutory Planning - Date Received 19/10/2026

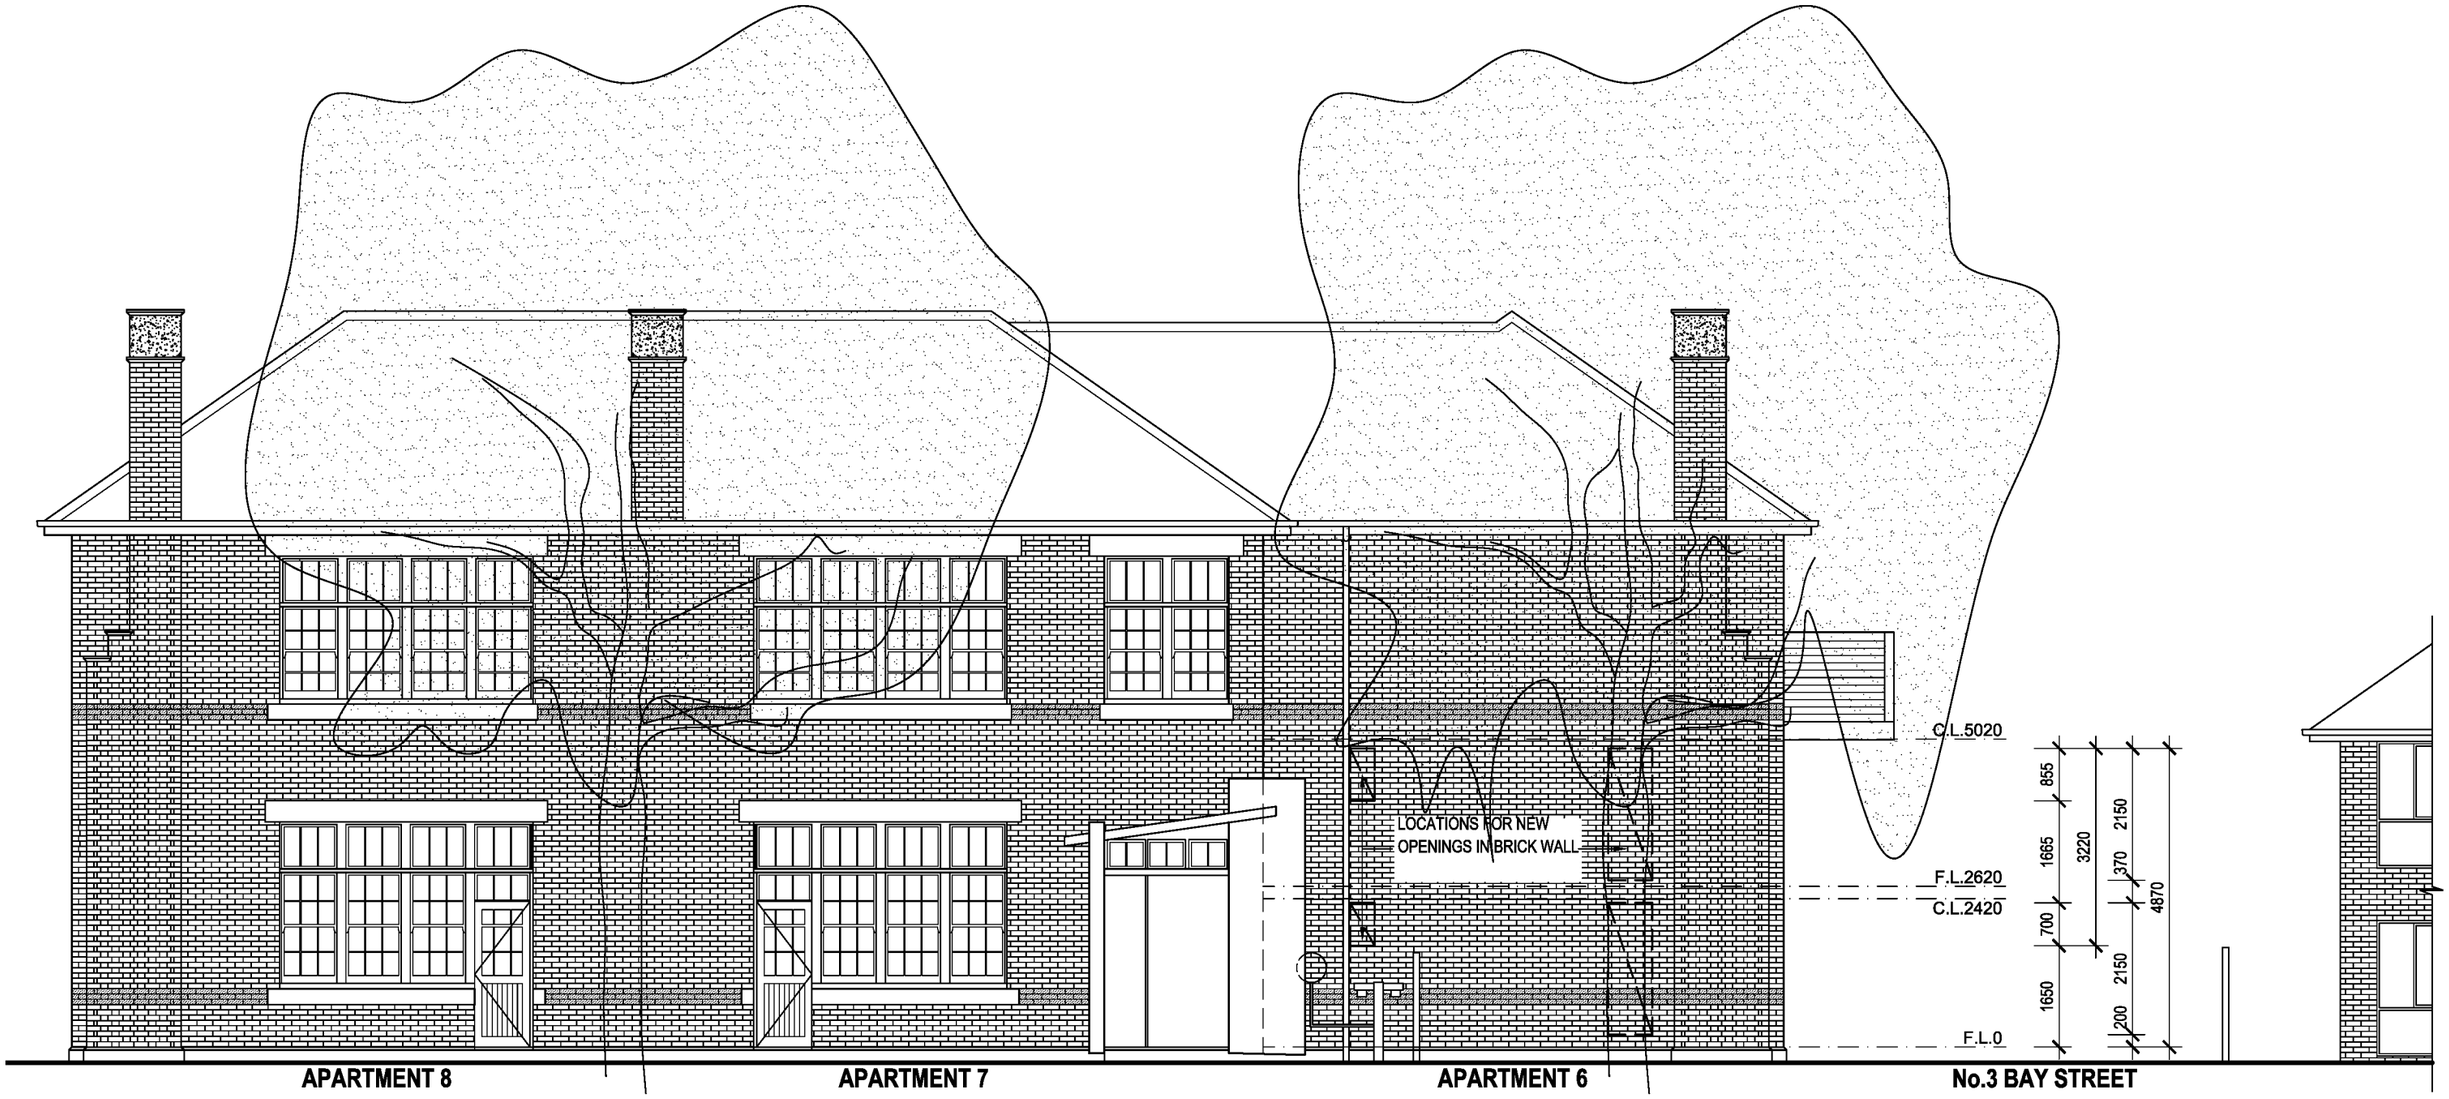

This copied document is made available for the sole purpose of enabling its consideration and review as part of a planning process under the Planning and Environment Act 1987. The document must not be used for any purpose which may breach copyright legislation

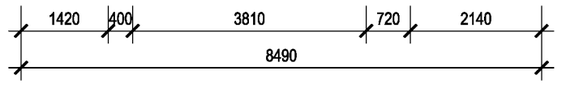

1 - ELEVATION - SOUTH (BAY STREET)

Planning Permit application


PATI SEILER ARCHITECT

Nick Bainbridge Landscape Architect

[redacted]

ELEVATIONS - EXISTING

City of Greater Geelong, Statutory Planning - Date Received 19/10/2026

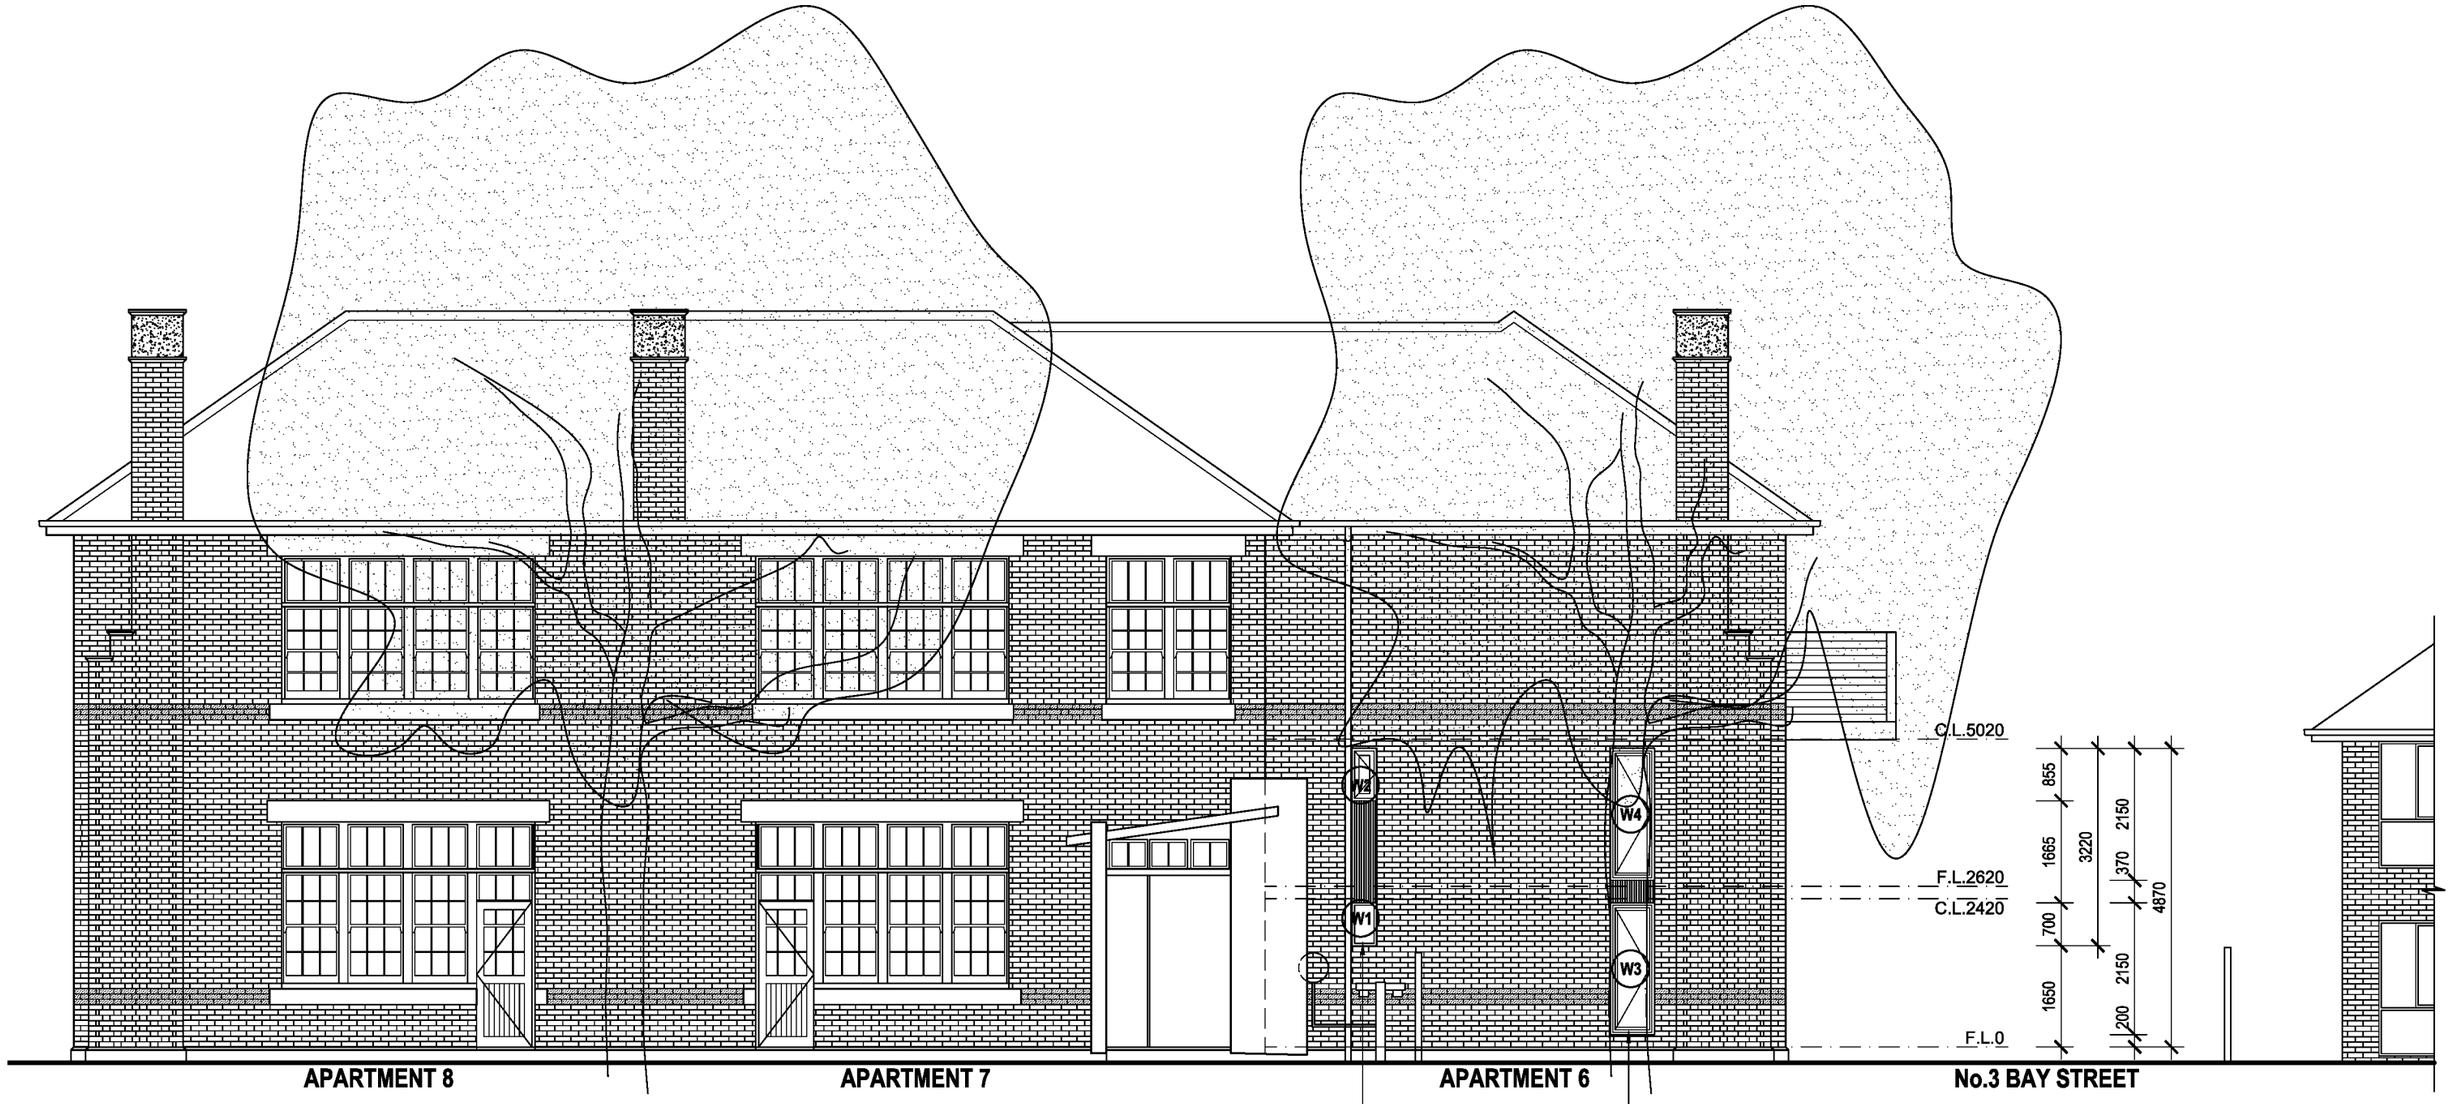

1 - ELEVATION - SOUTH (BAY STREET)

This copied document is made available for the sole purpose of enabling its consideration and review as part of a planning process under the Planning and Environment Act 1987. The document must not be used for any purpose which may breach copyright legislation

Planning Permit application

PATI SEILER ARCHITECT

Nick Bainbridge Landscape Architect

[redacted]

ELEVATIONS - PROPOSED