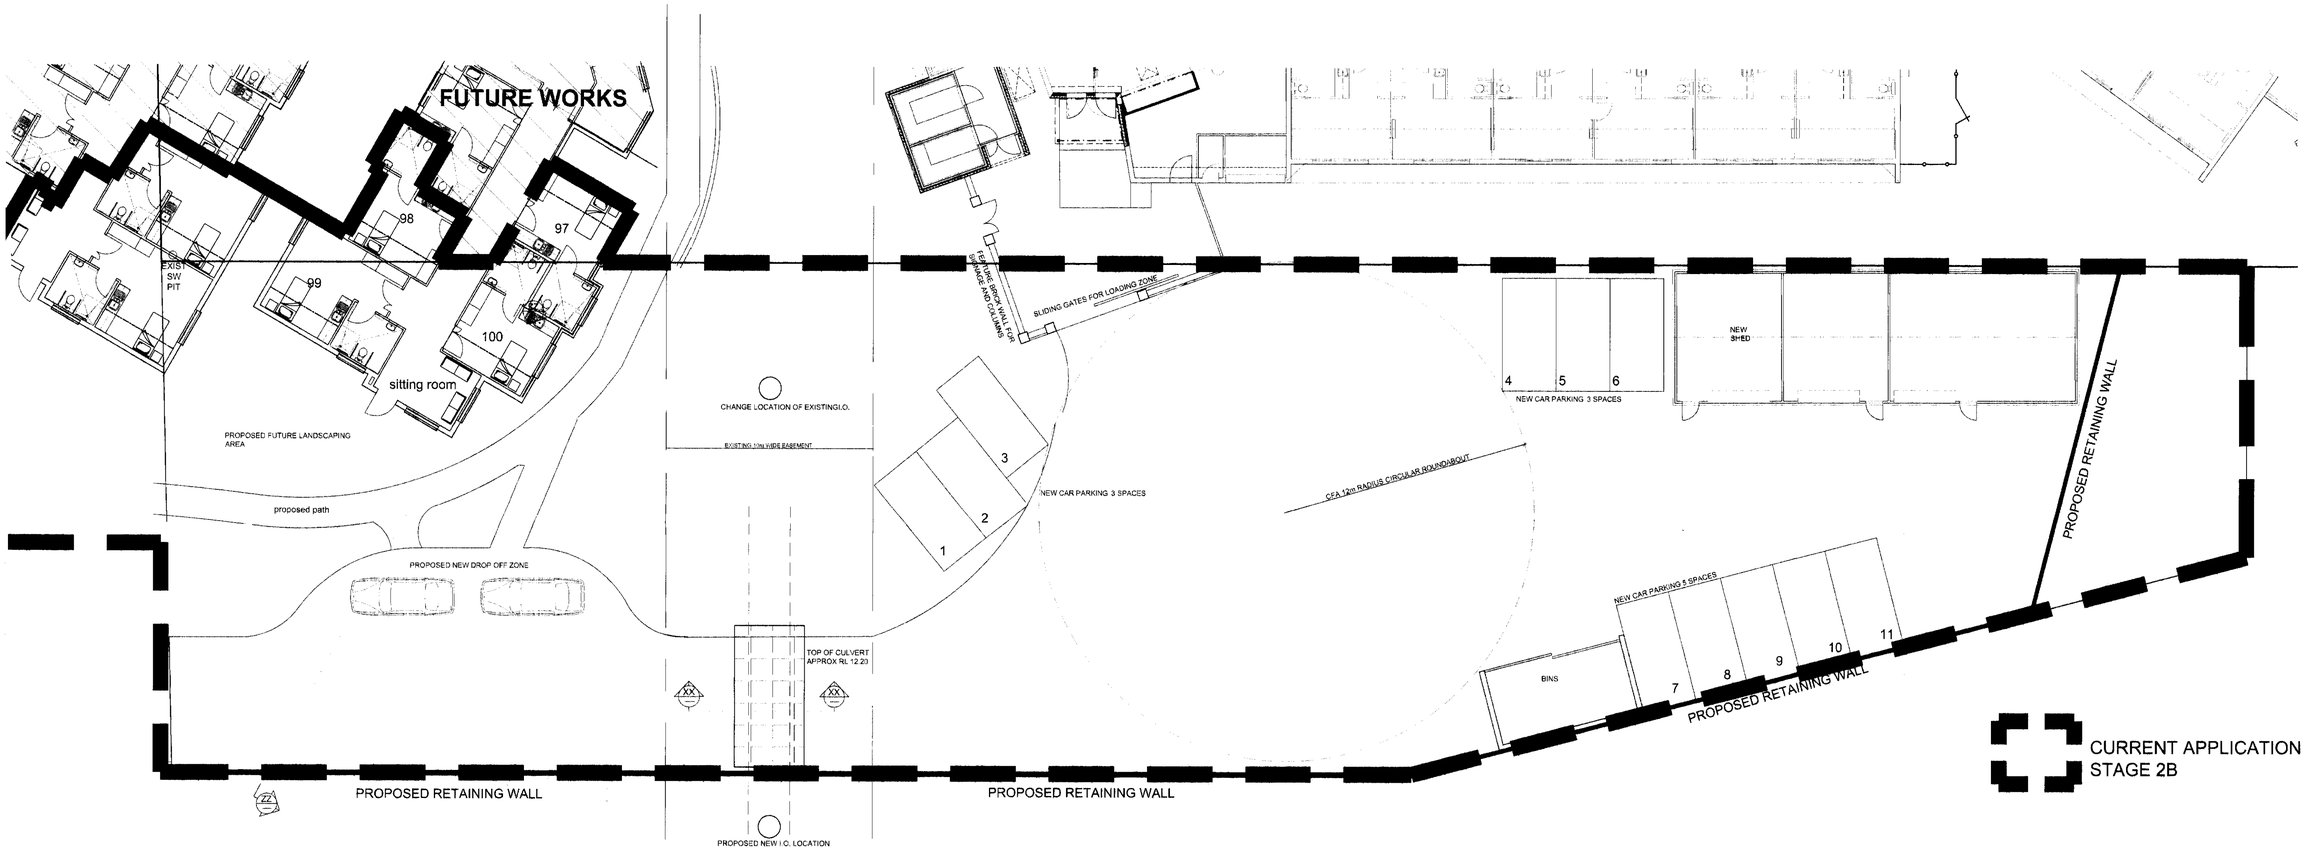

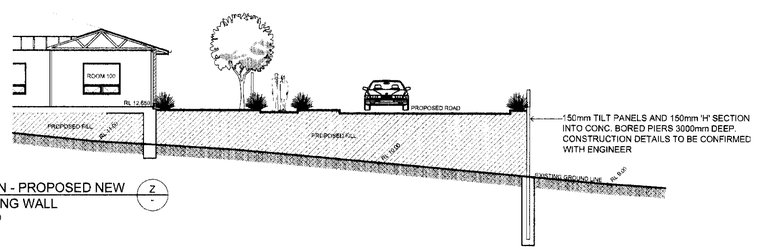

SECTION - PROPOSED NEW RETAINING WALL (Z)
SCALE 1:100

NOTES
1. CONTRACTOR TO VERIFY LOCATION AND DEPTH OF SEWER BEFORE EXCAVATION. CARE MUST BE TAKEN NOT TO DISTURB OR DAMAGE THE PIPE
2. EXCAVATE AREA AROUND PIPE POUR STRIP FOOTING AND ALLOW 7 DAYS TO CURE THEN LIFT CULVERT SECTIONS INTO POSITION
3. INSTALL CONCRETE NIBS AS SHOWN ALLOW TO CURE THEN BACKFILL AND COMPACT CAREFULLY TO REQUIRED LEVELS
4. CULVERT NOT TO BE FULLY LOADED UNTIL 28 DAYS AFTER FOOTINGS ARE POURED
5. CULVERT TO BE INSTALLED PRIOR TO ANY EARTHWORKS INCLUDING DELIVERY OF FILL MATERIAL COMMENCING
6. IF DISCREPANCIES ARE FOUND IN LEVELS TO TOP OF BRIDGE LOCATION OR ANY OTHER PROBLEMS ARE ENCOUNTERED THE ENGINEER IS TO BE NOTIFIED IMMEDIATELY
7. ALL LEVELS ARE TO A.H.D

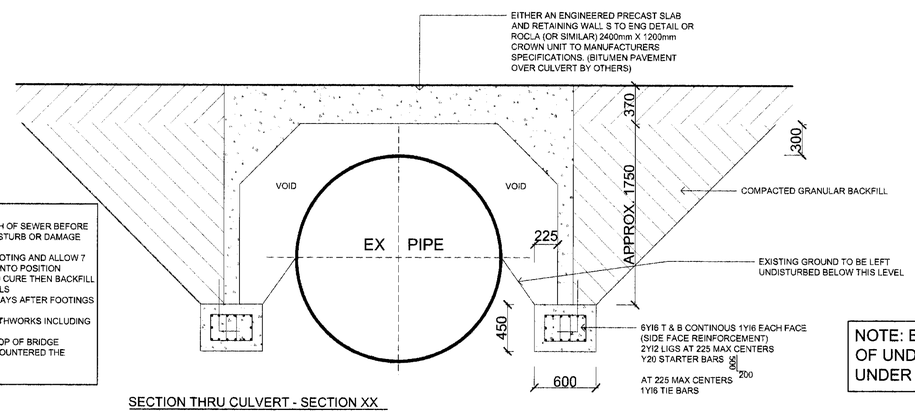

SECTION THRU CULVERT - SECTION XX
SCALE 1:20

TOWN PLANNING APPLICATION
ALL DETAILS ARE FOR TOWN PLANNING PURPOSES ONLY.
THESE DOCUMENTS ARE NOT TO BE USED FOR ANY OTHER PURPOSES

NOTE: BUILDER TO BE AWARE OF UNDERGROUND SERVICES UNDER PROPOSED CARPARK

CITY OF GEELONG STATUTORY PLANNING
28 MAY 2013
RECEIVED

PROPOSED RETAINING WALL AND PARKING PLAN

SCALE 1:150 (sheet size A1) SCALE 1:300 (sheet size A3)

STAGE 2B

David Trease
Design and Drafting Solutions
765 Ruby - Arawata Road
Ruby, Victoria 3951
phone: (03) 56 625 119
fax: (03) 56 622 986
mobile: 0407 625 189
email: david@davidtreasedesign.com.au

No	REVISION/AMENDMENT	date	dwn
4	STAGE 2 PLANNING APPLICATION	NW 20.12.11	
3	ISSUE FOR TOWN PLANNING APP	NW 15.02.11	
2	ISSUE FOR COSTINGS	DT 16.10.10	
1	PRELIMINARY	JS 20.05.10	

title: TOWN PLANNING APP - 14-05-13
proposed: PROPOSED JORDAN WING
for: MULTICULTURAL AGED CARE SERVICES GEELONG INC.
at: WEDDELL Rd, GEELONG Nth 3215
scale: AS NOTED
job no: 09-825
drawn: JS,NW,BW,DT
chk: DJT
APRIL 2013
sheet: TP08
revision: R7

DOC: .....
BOX: .....