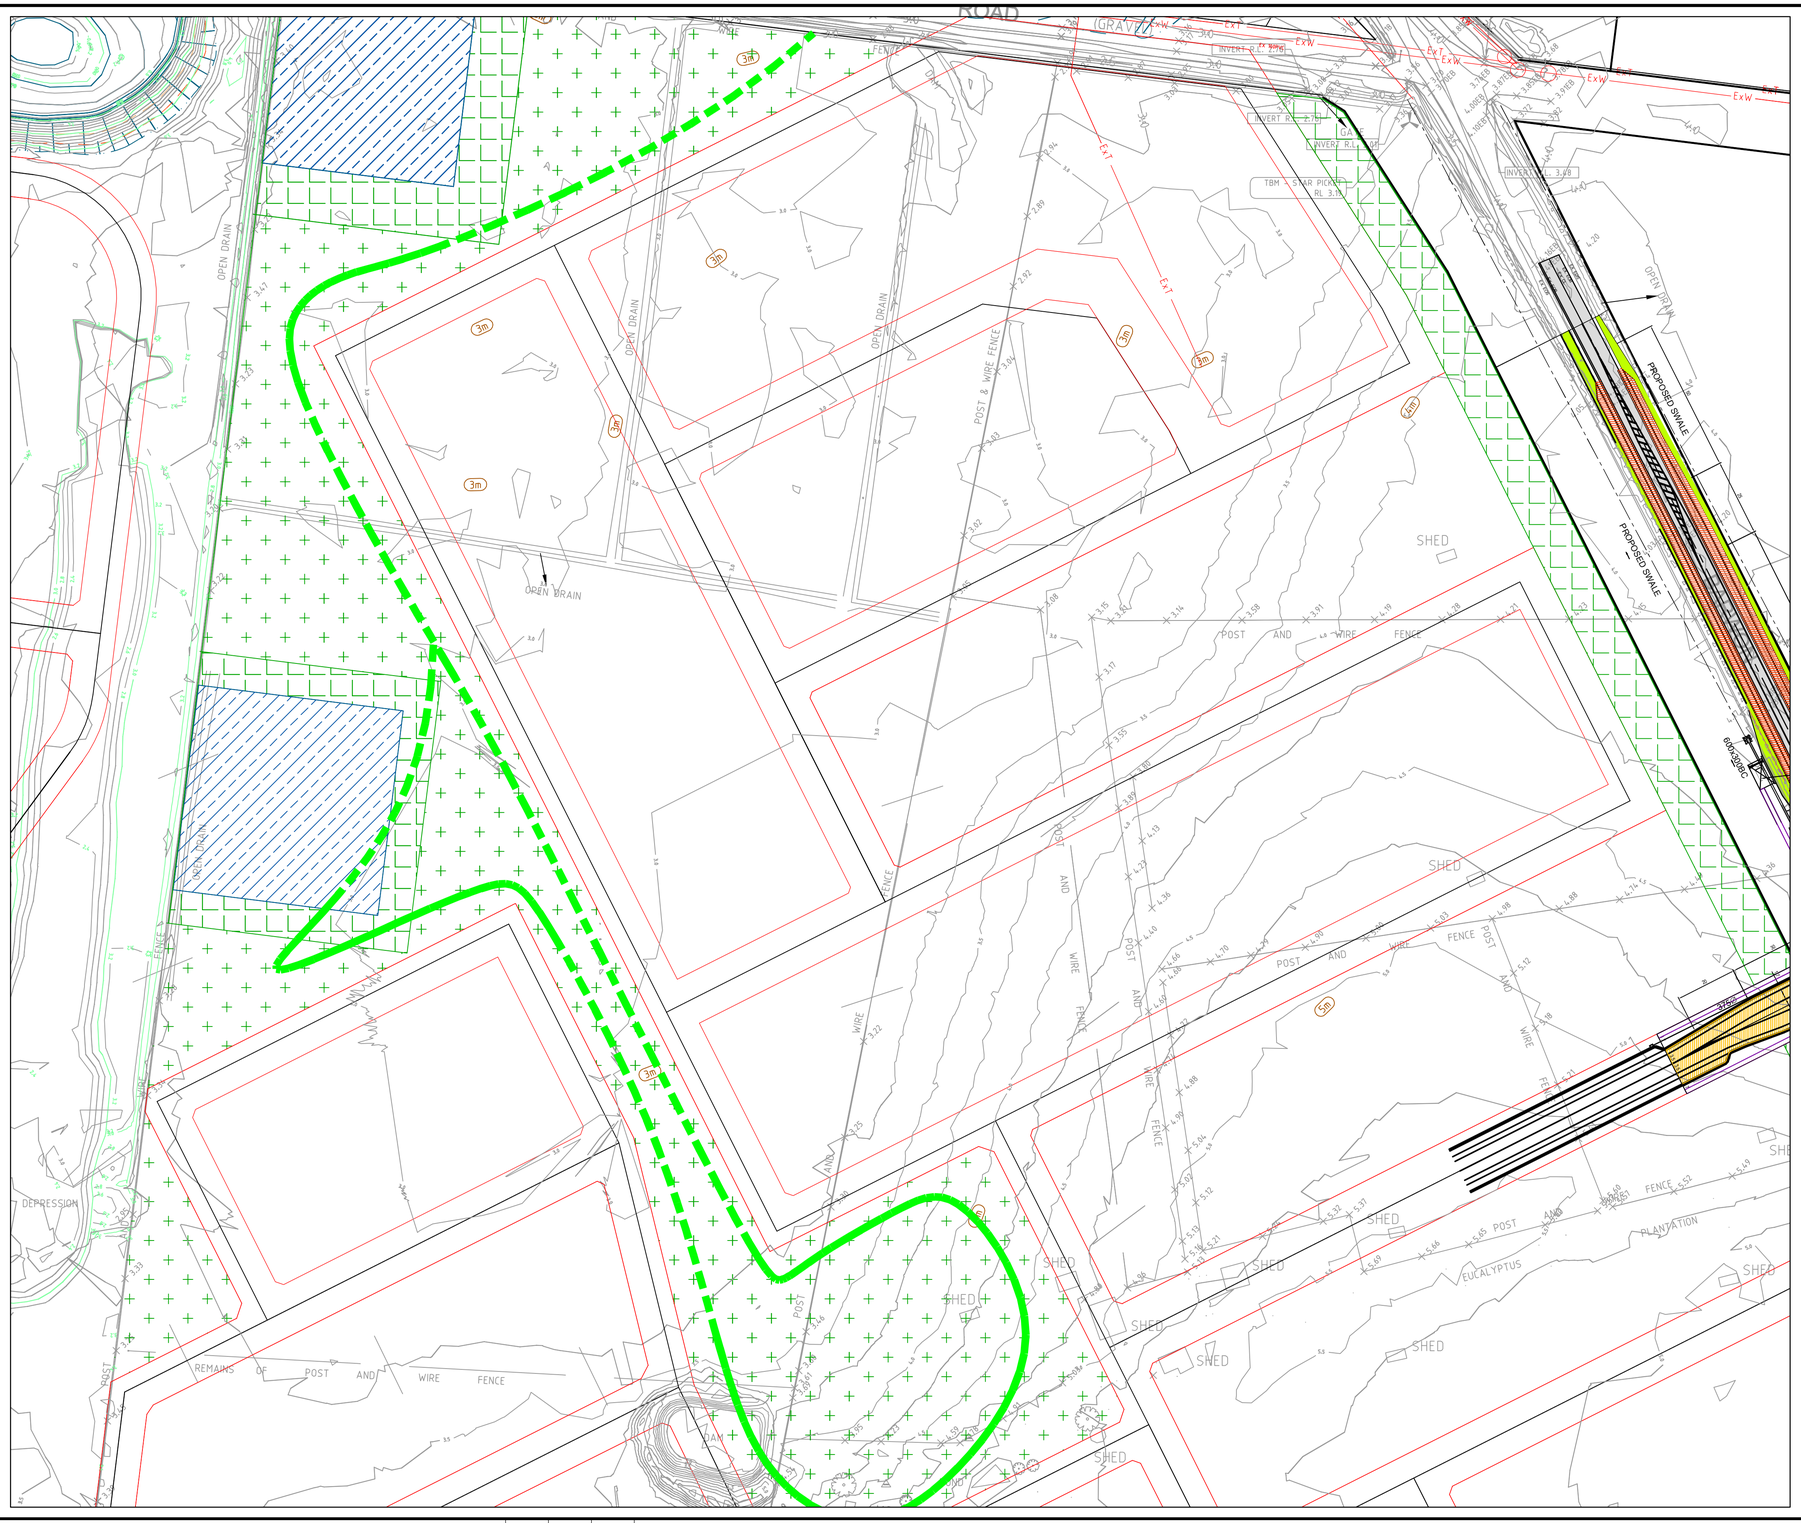

LEGEND - FUNCTIONAL LAYOUT PLAN

- E — ELECTRICITY (UNDERGROUND)
- G — GAS
- T — TELSTRA
- W — WATER
- D — STORMWATER DRAIN, PIT & PROPERTY
- INLET
- S — SWALE DRAIN
- H — SEWER & MAINTENANCE STRUCTURES
- GW — HOUSE DRAIN
- SERVICE CONDUITS
- Ex E — TACTILE PAVERS
- O/H E — EXISTING ELECTRICITY
- Ex G — (UNDERGROUND)
- Ex T — EXISTING ELECTRICITY (OVERHEAD)
- Ex W — EXISTING GAS
- Ex D — EXISTING TELSTRA
- Ex S — EXISTING WATER
- EXISTING STORMWATER DRAIN
- EXISTING SEWER
- EXISTING HOUSE DRAIN
- EXISTING SWALE DRAIN
- ZERO LOT LINES
- PAVEMENT TREATMENT
- DIRECTION OF FALL
- OVERLAND FLOW
- ALLOTMENT TO BE GRADED EVENLY IN DIRECTION OF FALL TO LEVELS
- INDICATED
- CONCRETE EDGE STRIP WITH SUBSOIL DRAIN, "NO ROAD" SIGN & BARRIER
- LIMIT OF WORKS
- EXISTING TREE TO BE REMOVED

- existing pavement - estimated extent
- proposed full depth pavement - deep strength asphalt type 1 - Barwon Heads Road
- proposed shoulder - Barwon Heads Road
- proposed full depth pavement - Collector street level 2 (refer NAC groundscience geotech report and vicroads drawings)
- 40mm minimum depth asphalt overlay
- 40mm minimum depth asphalt overlay and regulation course
- 2.5m shared path - indicative layout - 1202 lin.m

WARNING
BEWARE OF UNDERGROUND SERVICES
The locations of underground services are approximate only and their exact position should be proven on site.
No guarantee is given that all existing services are shown.
Locate all underground services before commencement of works
DIAL 1100 BEFORE YOU DIG
www.1100.com.au

REVISION		DATE	DES/DFT	APP'D
B	SWALE DRAIN DELETED, BC ADDED - ADJACENT BARWON HEADS RD BUS	10.07.15	SK/SK	SMcG
A	ISSUED FOR DISCUSSION PURPOSES	17.04.15	SK/SK	CB

Principal
Armstrong Creek Development Corporation
C/O Smec Australia
Level 1/ 47 Pakington Street, Geelong West

Designed
S. Knott

Drawn
S. Knott

Checked
S. McGlynn

Authorised
S. McGlynn

Date
April 2015

N

Scale @ A1
1:1000
0 10 20 40

© SMEC Australia Pty Ltd
ABN 47 065 475 149

These designs and drawings are the copyright of SMEC Australia Pty Ltd.
The drawing shall not be reproduced or copied, in whole or part, without the written permission of SMEC Australia Pty Ltd.
The contents of this drawing are electronically generated, are confidential and may only be used for the purpose for which they are intended.

SMEC
Local People. Global Experience.
URBAN DEVELOPMENT
Level 1, 47 Pakington Street, Geelong West VIC 3218
p +61 3 5228 3100 | **f** +61 3 5228 3199 | www.smec.com

Warralily - Keirl and Clancy

Barwon Heads Road - Entry Road Intersection
City Of Greater Geelong
Roadworks and Drainage
Proposed DCP Plan
Prepared for Estimate

Drawing No. 1879E-SK2 **Rev B**

Sheet No. 3 of 3

Preliminary Plan
Not to be used for construction

I:\work\ng\1879e - keirl and clancy_general\dwg\sketches\1879e-sk2-dcp- barwon heads road intersection