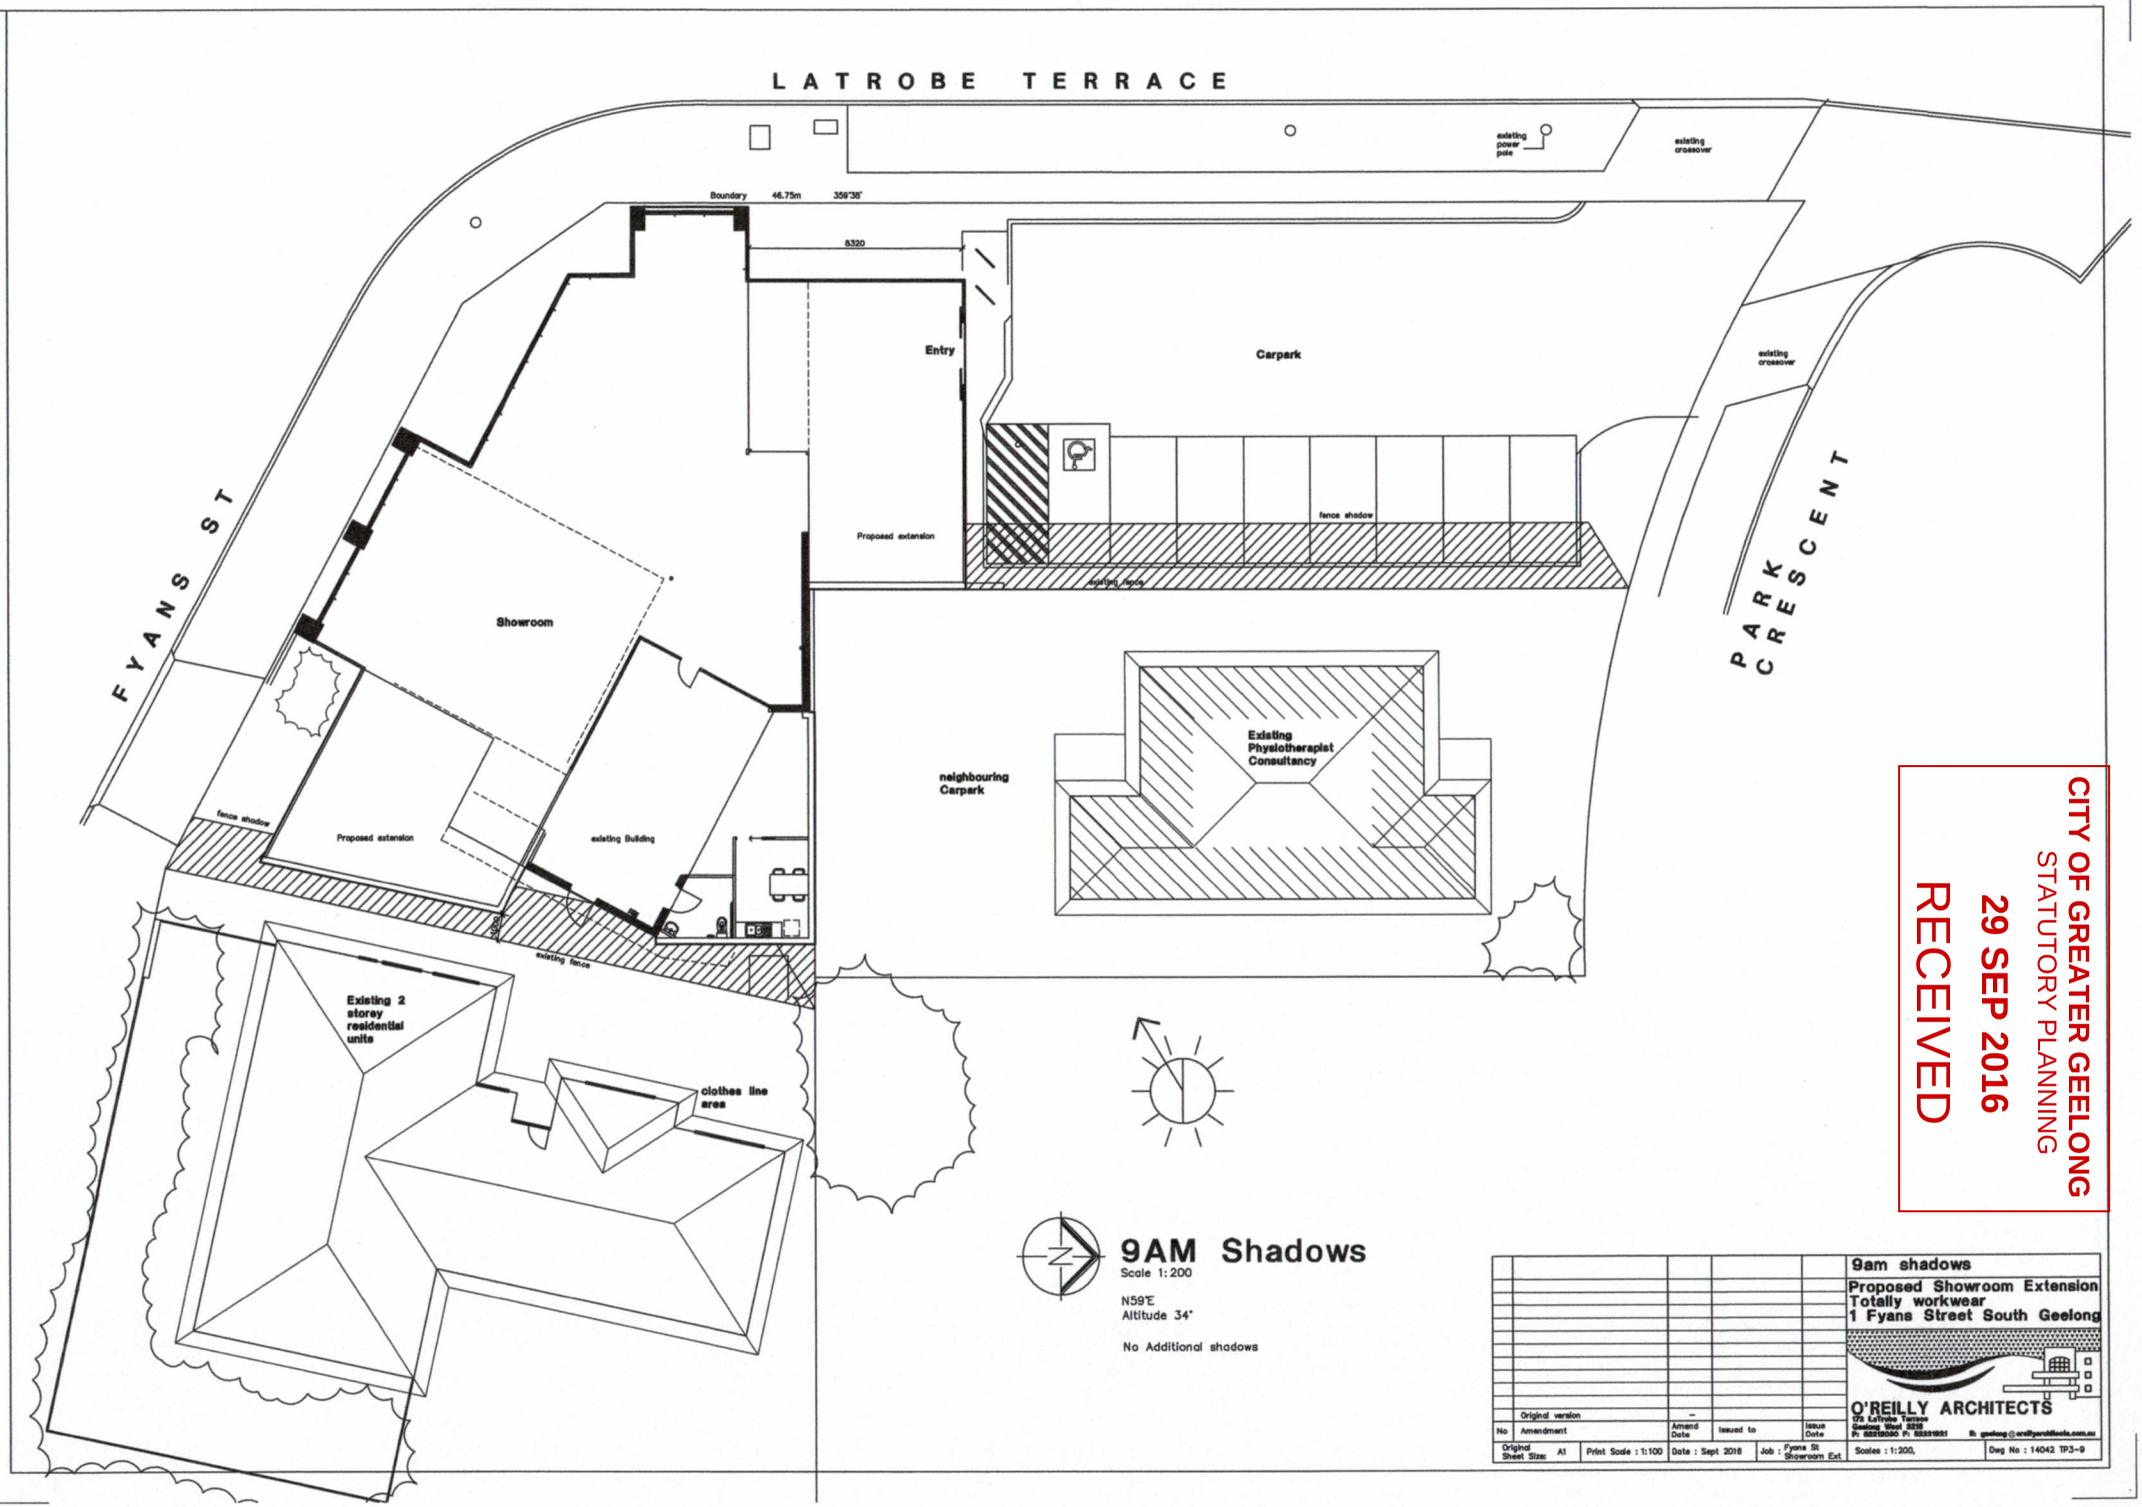


CITY OF GREATER GEELONG
STATUTORY PLANNING
29 SEP 2016
RECEIVED

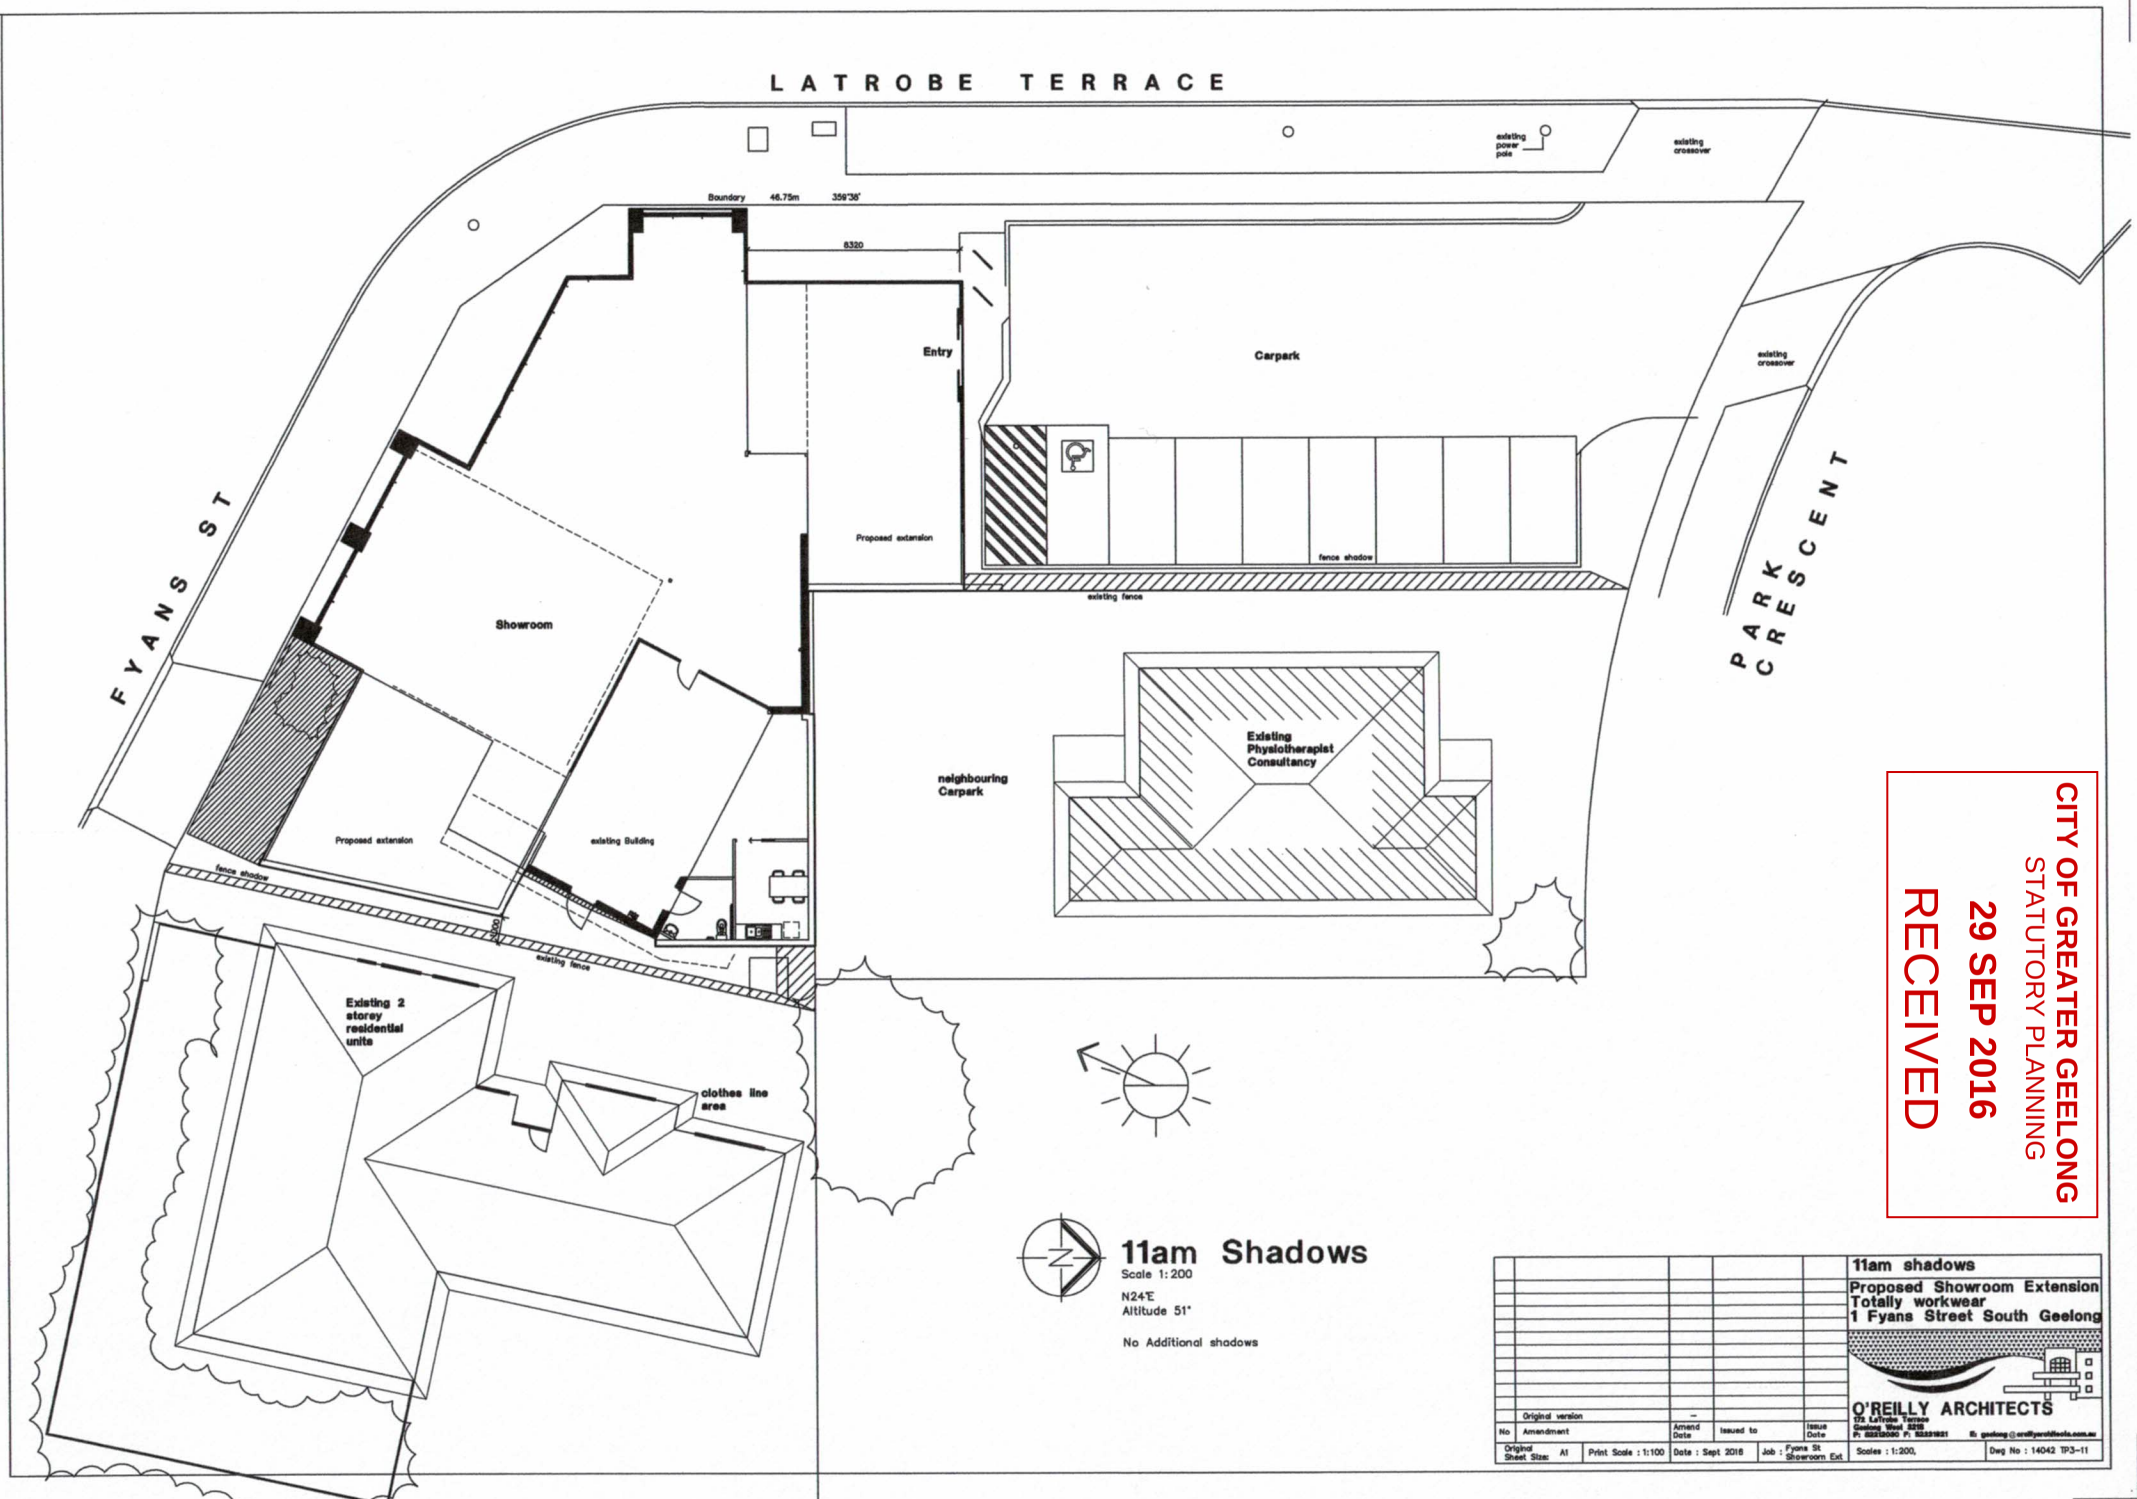
LATROBE TERRACE
FYANS ST
PARK CRESCENT
existing power pole
existing crossover
Boundary 46.75m 359°38'
6320
Entry
Carpark
Proposed extension
fence shadow
existing fence
Showroom
Proposed extension
existing Building
fence shadow
existing fence
neighbouring Carpark
Existing Physiotherapist Consultancy
Existing 2 storey residential units
clothes line area
11am Shadows
Scale 1:200
N24°E
Altitude 51°
No Additional shadows
CITY OF GREATER GEELONG
STATUTORY PLANNING
29 SEP 2016
RECEIVED
Original version
No Amendment
Amend Date
Issued to
Issue Date
Original Sheet Size: A1
Print Scale : 1:100
Date : Sept 2016
Job : Fyans St Showroom Ext
11am shadows
Proposed Showroom Extension
Totally workwear
1 Fyans Street South Geelong
O'REILLY ARCHITECTS
Scales : 1:200,
Dwg No : 14042 TP3-11

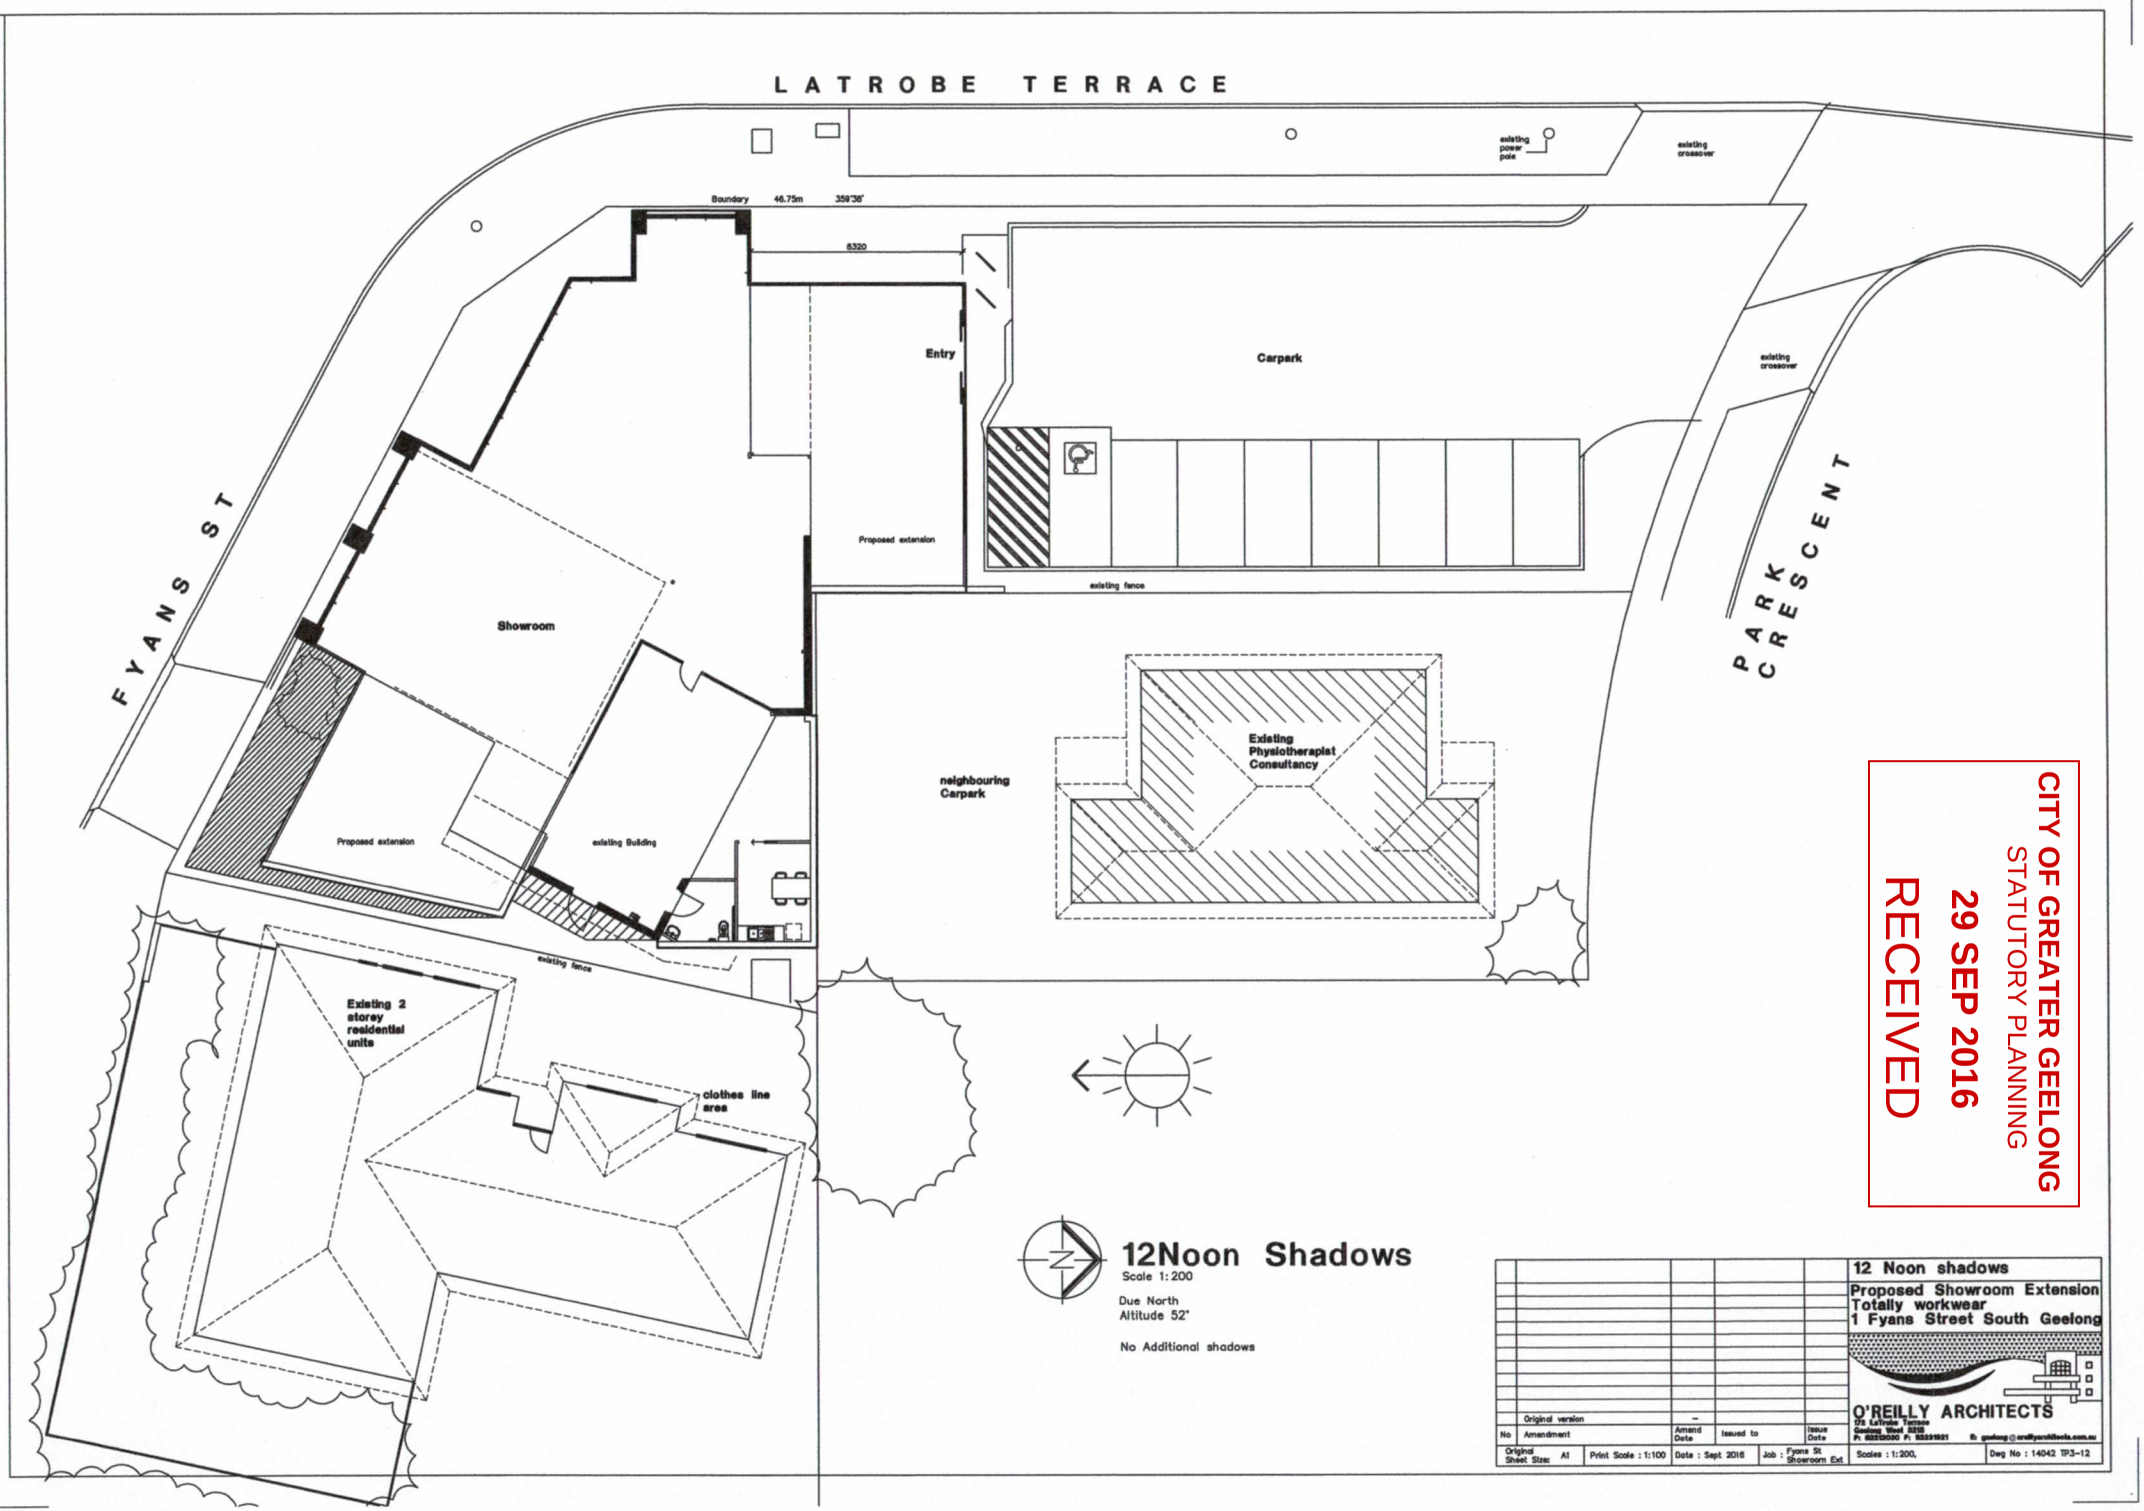
LATROBE TERRACE
FYANS ST
PARK CRESCENT
existing power pole
existing crossover
Boundary 46.75m 359°36'
6320
Entry
Carpark
Proposed extension
existing fence
Showroom
Proposed extension
existing Building
existing fence
neighbouring Carpark
Existing Physiotherapist Consultancy
Existing 2 storey residential units
clothes line area
12Noon Shadows
Scale 1:200
Due North
Altitude 52°
No Additional shadows
CITY OF GREATER GEELONG
STATUTORY PLANNING
29 SEP 2016
RECEIVED
12 Noon shadows
Proposed Showroom Extension
Totally workwear
1 Fyans Street South Geelong
Original version
No Amendment
Amend Date
Issued to
Issue Date
Original Sheet Size: A1
Print Scale : 1:100
Date : Sept 2016
Job : Fyans St Showroom Ext
Scales : 1:200,
Dwg No : 14042 TP3-12
O'REILLY ARCHITECTS
Ph 52520200 Fx 52521921

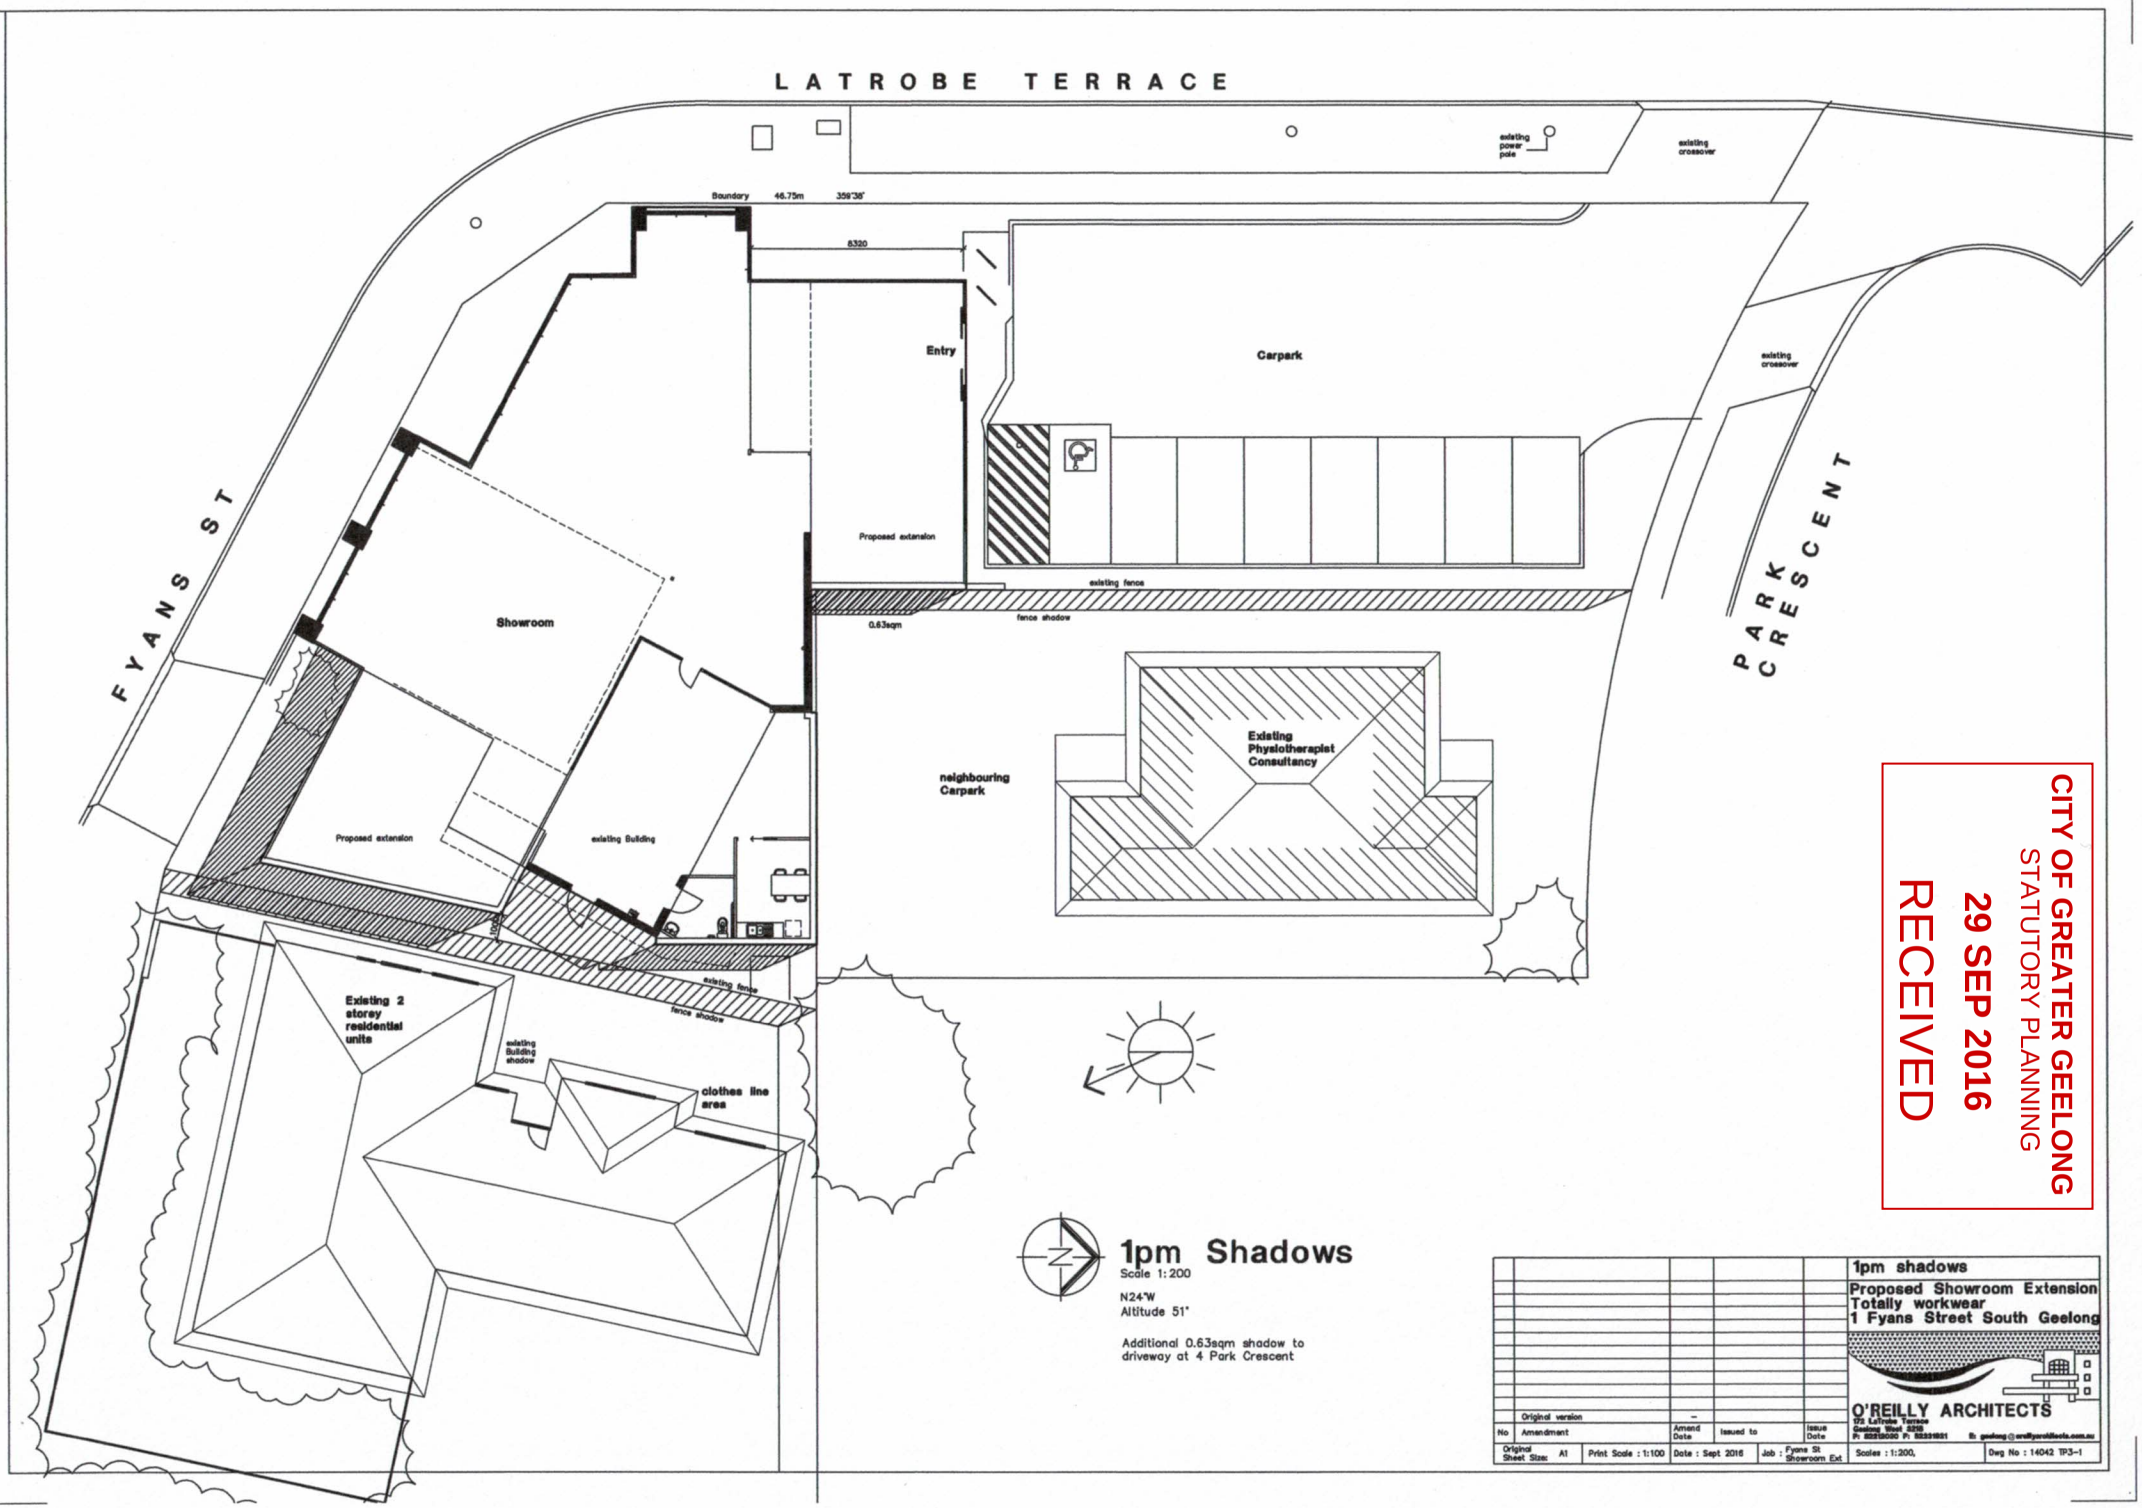
LATROBE TERRACE
FYANS ST
PARK CRESCENT
existing power pole
existing crossover
Boundary 46.75m 359°38'
8320
Entry
Carpark
existing crossover
Proposed extension
existing fence
fence shadow
0.63sqm
Showroom
Proposed extension
existing Building
neighbouring Carpark
Existing Physiotherapist Consultancy
Existing 2 storey residential units
existing Building shadow
existing fence
fence shadow
clothes line area
1pm Shadows
Scale 1:200
N24°W
Altitude 51°
Additional 0.63sqm shadow to driveway at 4 Park Crescent
CITY OF GREATER GEELONG
STATUTORY PLANNING
29 SEP 2016
RECEIVED
1pm shadows
Proposed Showroom Extension
Totally workwear
1 Fyans Street South Geelong
O'REILLY ARCHITECTS
No
Amendment
Amend Date
Issued to
Issue Date
Original version
Original Sheet Size: A1
Print Scale : 1:100
Date : Sept 2016
Job : Fyans St Showroom Ext
Scales : 1:200,
Dwg No : 14042 TP3-1

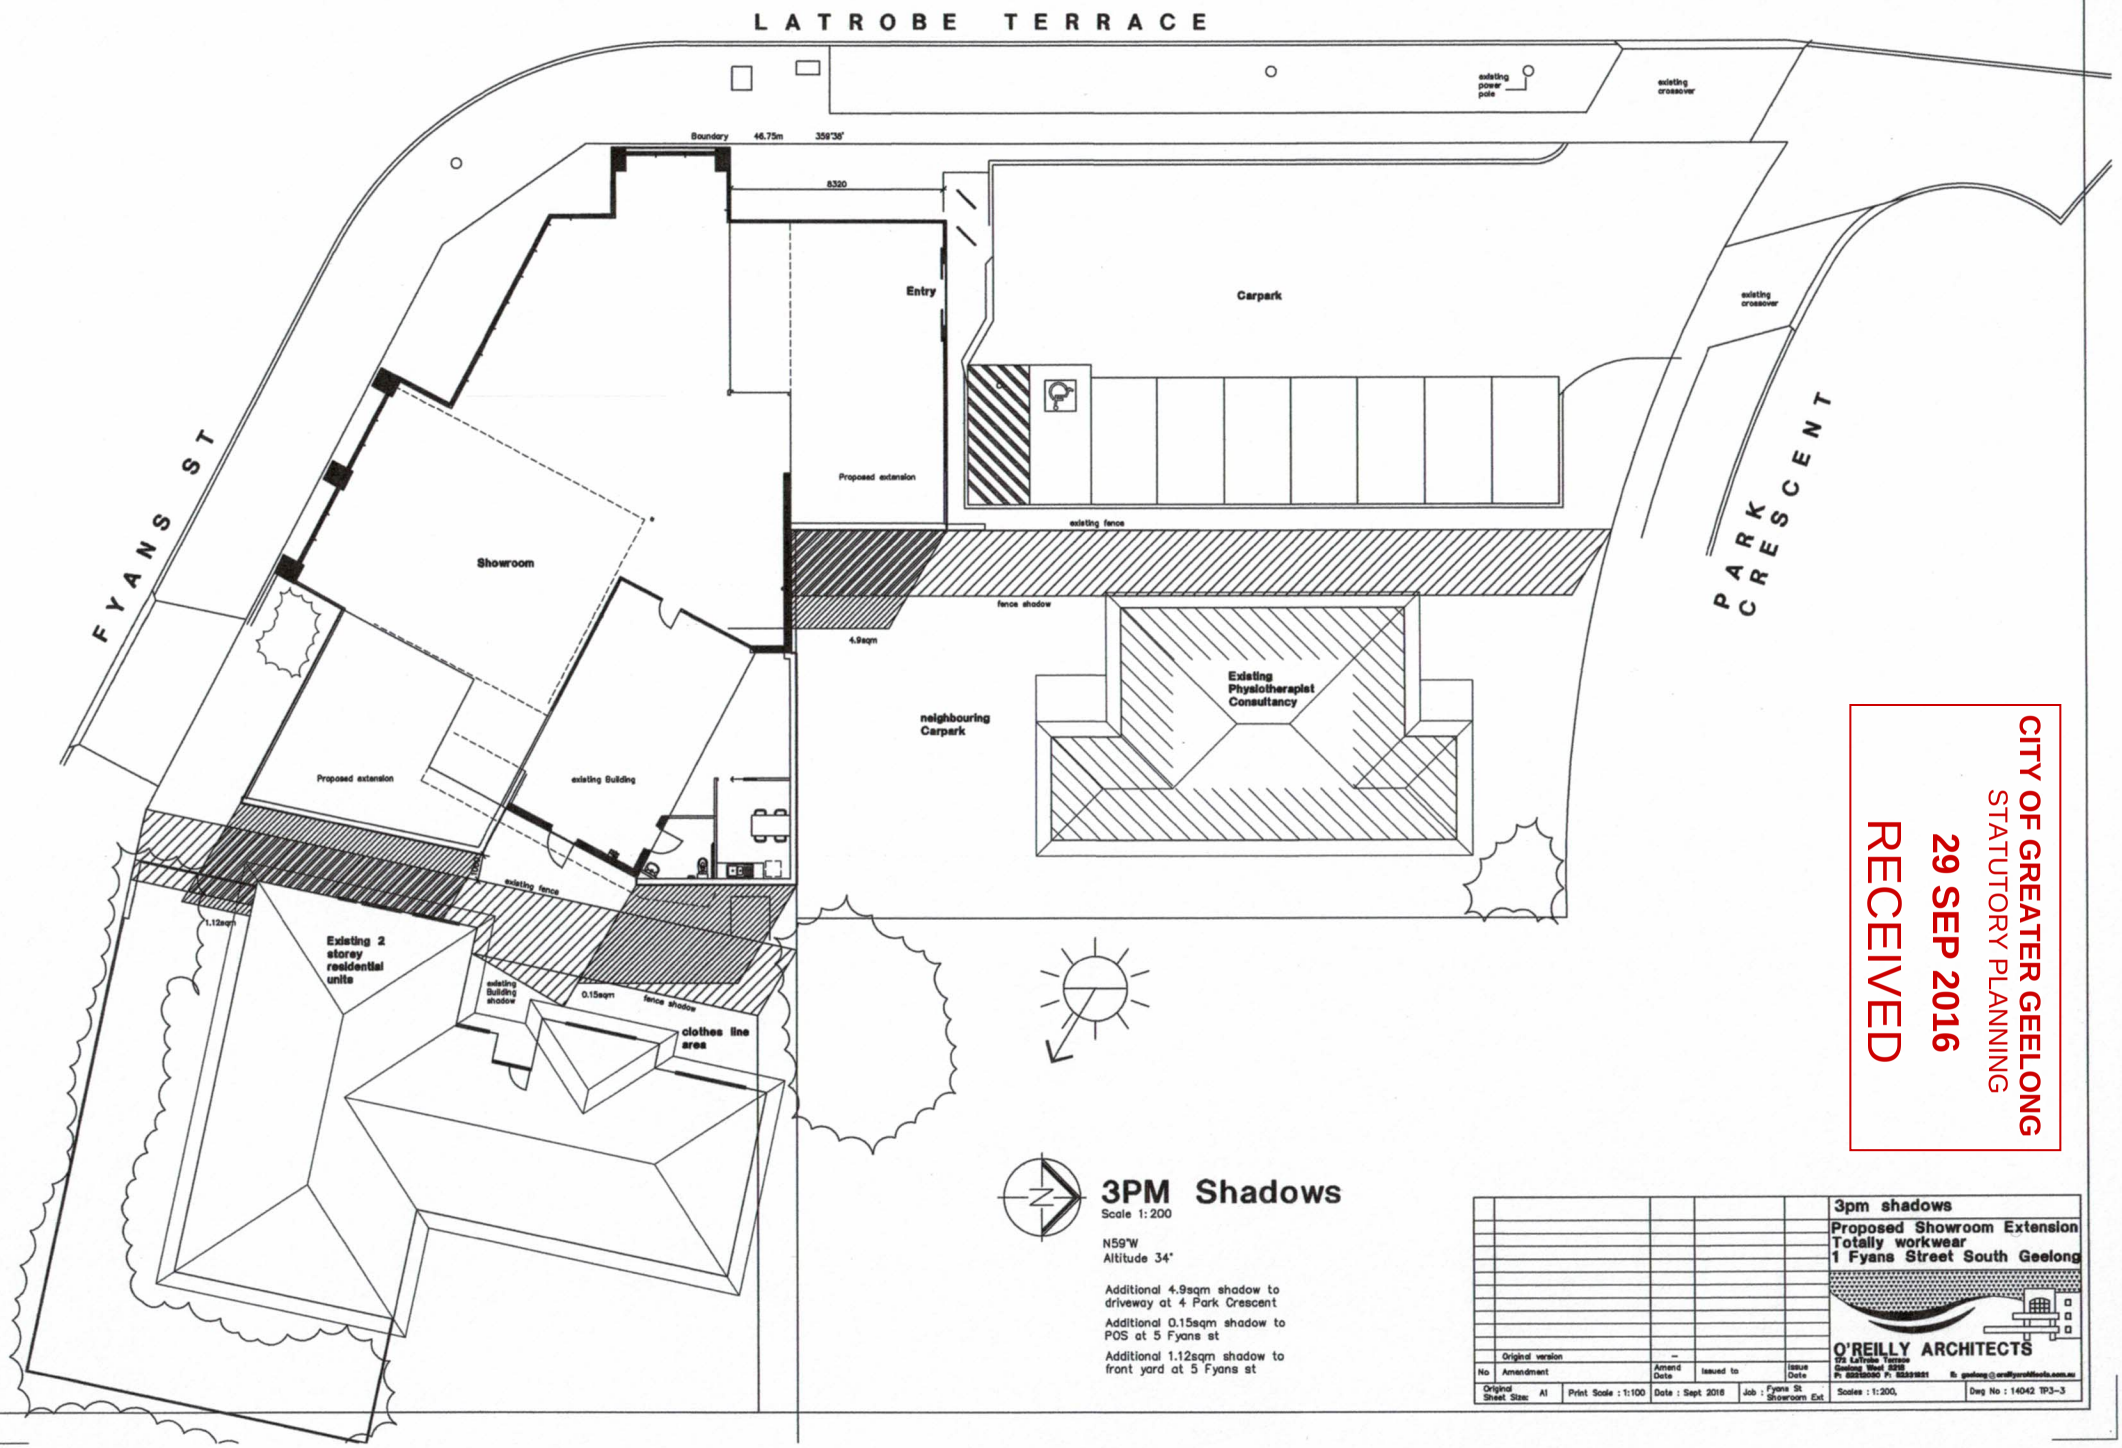
LATROBE TERRACE
FYANS ST
PARK CRESCENT
existing power pole
existing crossover
Boundary 46.75m 359°38'
8320
Entry
Carpark
existing crossover
Proposed extension
existing fence
Showroom
fence shadow
4.9sqm
neighbouring Carpark
Existing Physiotherapist Consultancy
Proposed extension
existing Building
existing fence
1.12sqm
Existing 2 storey residential units
existing Building shadow
0.15sqm
fence shadow
clothes line area
3PM Shadows
Scale 1:200
N59°W
Altitude 34°
Additional 4.9sqm shadow to driveway at 4 Park Crescent
Additional 0.15sqm shadow to POS at 5 Fyans st
Additional 1.12sqm shadow to front yard at 5 Fyans st
CITY OF GREATER GEELONG
STATUTORY PLANNING
29 SEP 2016
RECEIVED
Original version
No Amendment Amend Date Issued to Issue Date
Original Sheet Size: A1 Print Scale : 1:100 Date : Sept 2016 Job : Fyans St Showroom Ext
3pm shadows
Proposed Showroom Extension
Totally workwear
1 Fyans Street South Geelong
O'REILLY ARCHITECTS
Scales : 1:200. Dwg No : 14042 TP3-3