City of Greater Geelong, Statutory Planning - Date Received 04/05/2026

TITLE RE-ESTABLISHMENT SURVEY

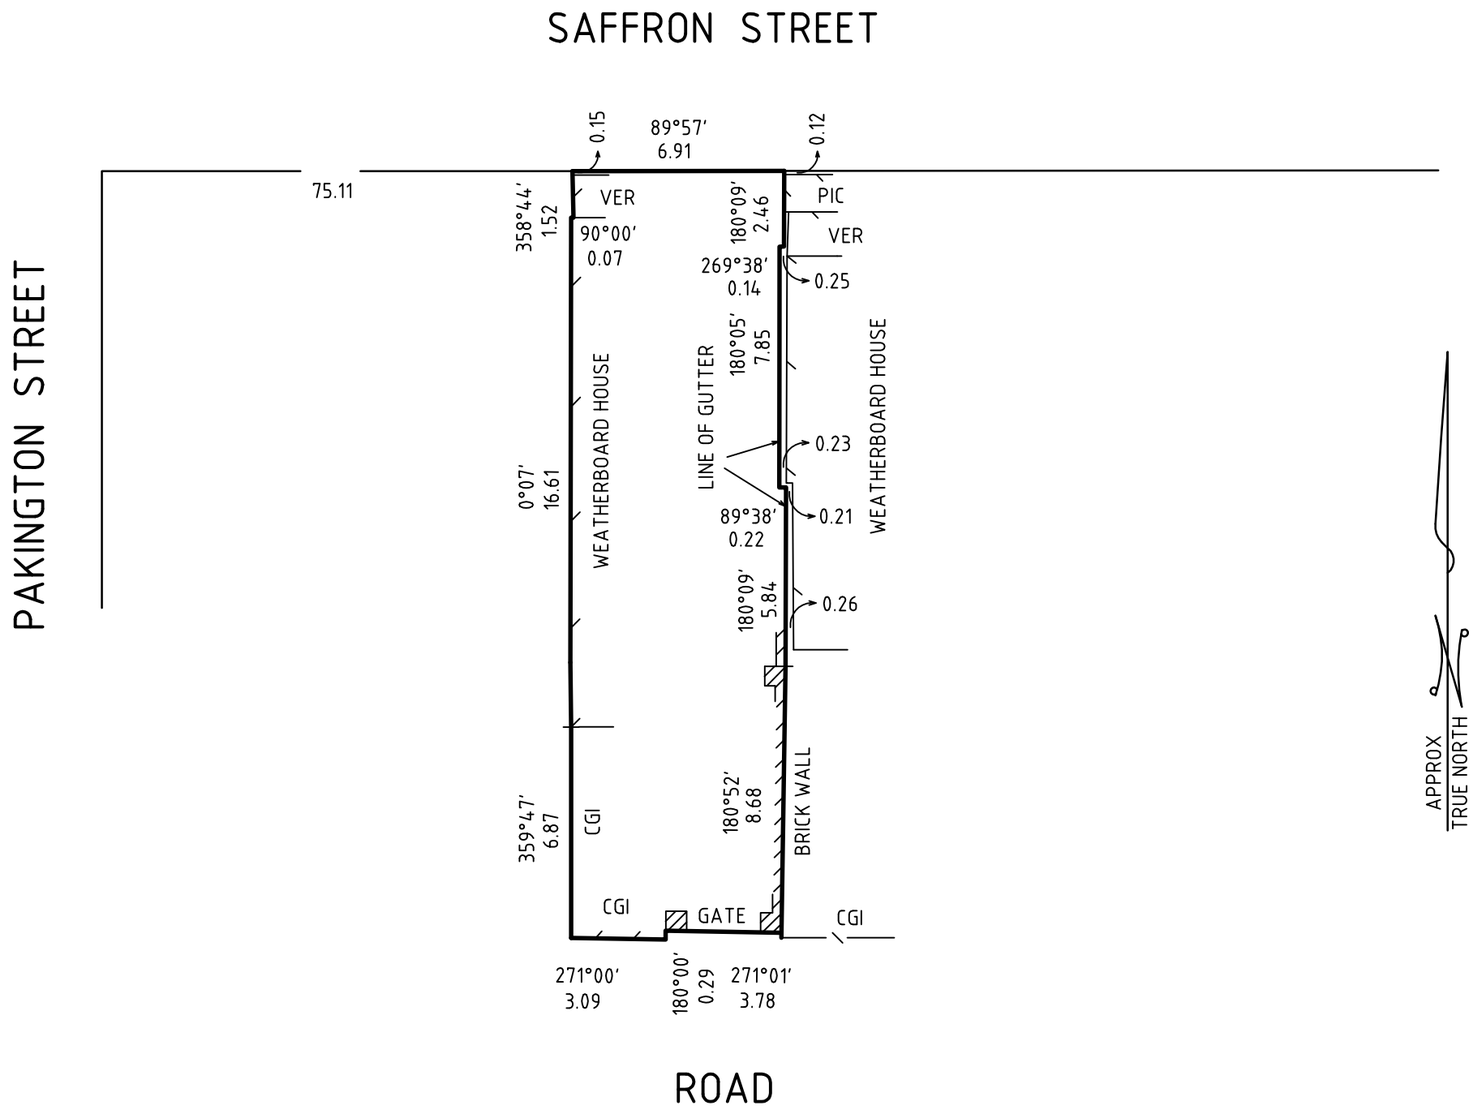

OFFICE USE ONLY

NOTATIONS

LAND SUBJECT TO EASEMENT
NIL

Property Address: 73 SAFFRON STREET, NEWTOWN 3220
13–11–2014
PRINCIPAL: LAUREN PRYKE

OTHER NOTATIONS

CERTIFICATION BY SURVEYOR

I, RODNEY IAN MARTIN
OF, 45 PAKINGTON STREET, GEELONG WEST
certify that this plan correctly represents the results of the survey effected under my direction and supervision and marked on the ground in accordance with the **Surveying Act 2004**, that the survey accuracy accords with that required for LEVEL LAND as defined in regulation 7 (2) of the Surveying (Cadastral Surveys) Regulations 2005 and that this plan correctly represents the adopted boundaries and the related features existing on **13-11-2014**

Date:

Licensed Surveyor, Surveying Act 2004

THIS SURVEY HAS BEEN CONNECTED TO PERMANENT MARK NOS. —
IN PROCLAIMED SURVEY AREA NO. —

THE LAND IN THE SURVEY IS SHOWN ENCLOSED BY CONTINUOUS THICK LINES
TITLE REF : —
LAST PLAN REF : TP850481A

PLAN OF SURVEY

COUNTY GRANT
PARISH MOORPANYAL
CROWN ALLOTENT 1 (PART)
SECTION 3

NUMBER OF SHEETS 1
SHEET NOS 1

SCALE
2 0 2 4 6 8
LENGTHS ARE IN METRES

ORIGINAL
SCALE 1:200
SHEET SIZE A3

OFFICE USE ONLY

Rodney Martin & Associates Pty.Ltd.
GEELONG WEST A.C.N. 053 461 073
45 Pakington Street, Geelong West 3218. Ph.(03)52 293788, Fx (03)52 293782

SURVEYORS REF
14068

This copied document is made available for the sole purpose of enabling its consideration and review as part of a planning process under the Planning and Environment Act 1987. The document must not be used for any purpose which may breach copyright legislation