


City of Greater Geelong, Statutory Planning - Date Received 24/09/2026

This copied document is made available for the sole purpose of enabling its consideration and review as part of a planning process under the Planning and Environment Act 1987. The document must not be used for any purpose which may breach copyright legislation

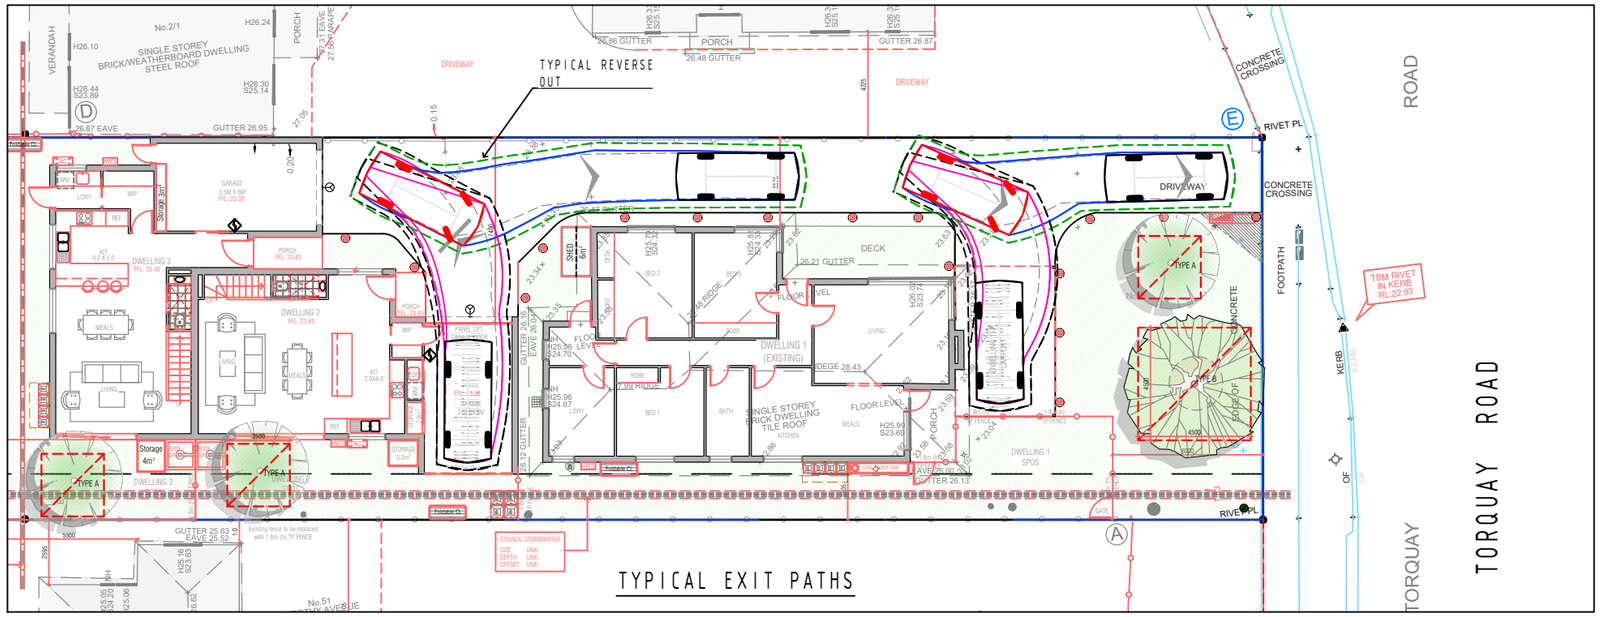

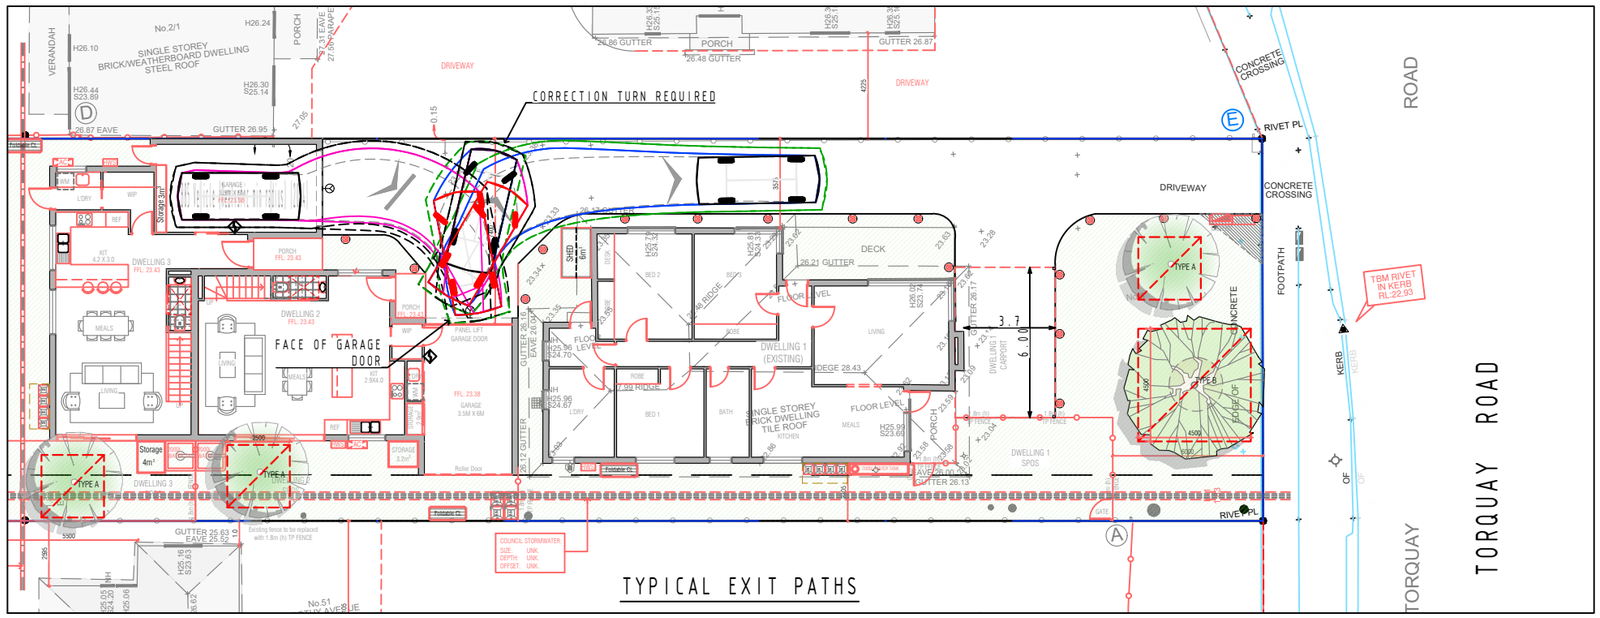

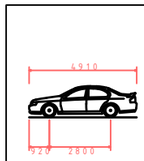

B85 Vehicle (Realistic min radius) (2004)

Overall Length	4910mm
Overall Width	1870mm
Overall Body Height	1421mm
Min Body Ground Clearance	159mm
Track Width	1770mm
Lock to lock time	4.00s
Kerb to Kerb Turning Radius	5750mm



NOTES:
1. DESIGN VEHICLE, B85 PASSENGER CAR; AS2809.1:2004.
2. 300mm CLEARANCE ENVELOPE SHOWN.
3. DESIGN SPEED, 5KM/H FORWARDS, 2.5KM/H REVERSE.

3 TORQUAY ROAD, BELMONT PARKING ACCESS REVIEW– EXT PATHS				CMA
Scales 0 5 10 1:250 Dimensions shown in metres	Drawn CM Ckd		C Maragos & Associates Pty Ltd Traffic & Transportation ABN 48 145 418 471 9 Sidgewick Street, Attwood VIC 3049. Tel: 0409 139 542	Job No. 26018 CAD REF: 26018(2)	Drawing No. SP–51 A B 22/9/2026