
City of Greater Geelong, Statutory Planning - Date Received 14/10/2026

This copied document is made available for the sole purpose of enabling its consideration and review as part of a planning process under the Planning and Environment Act 1987. The document must not be used for any purpose which may breach copyright legislation

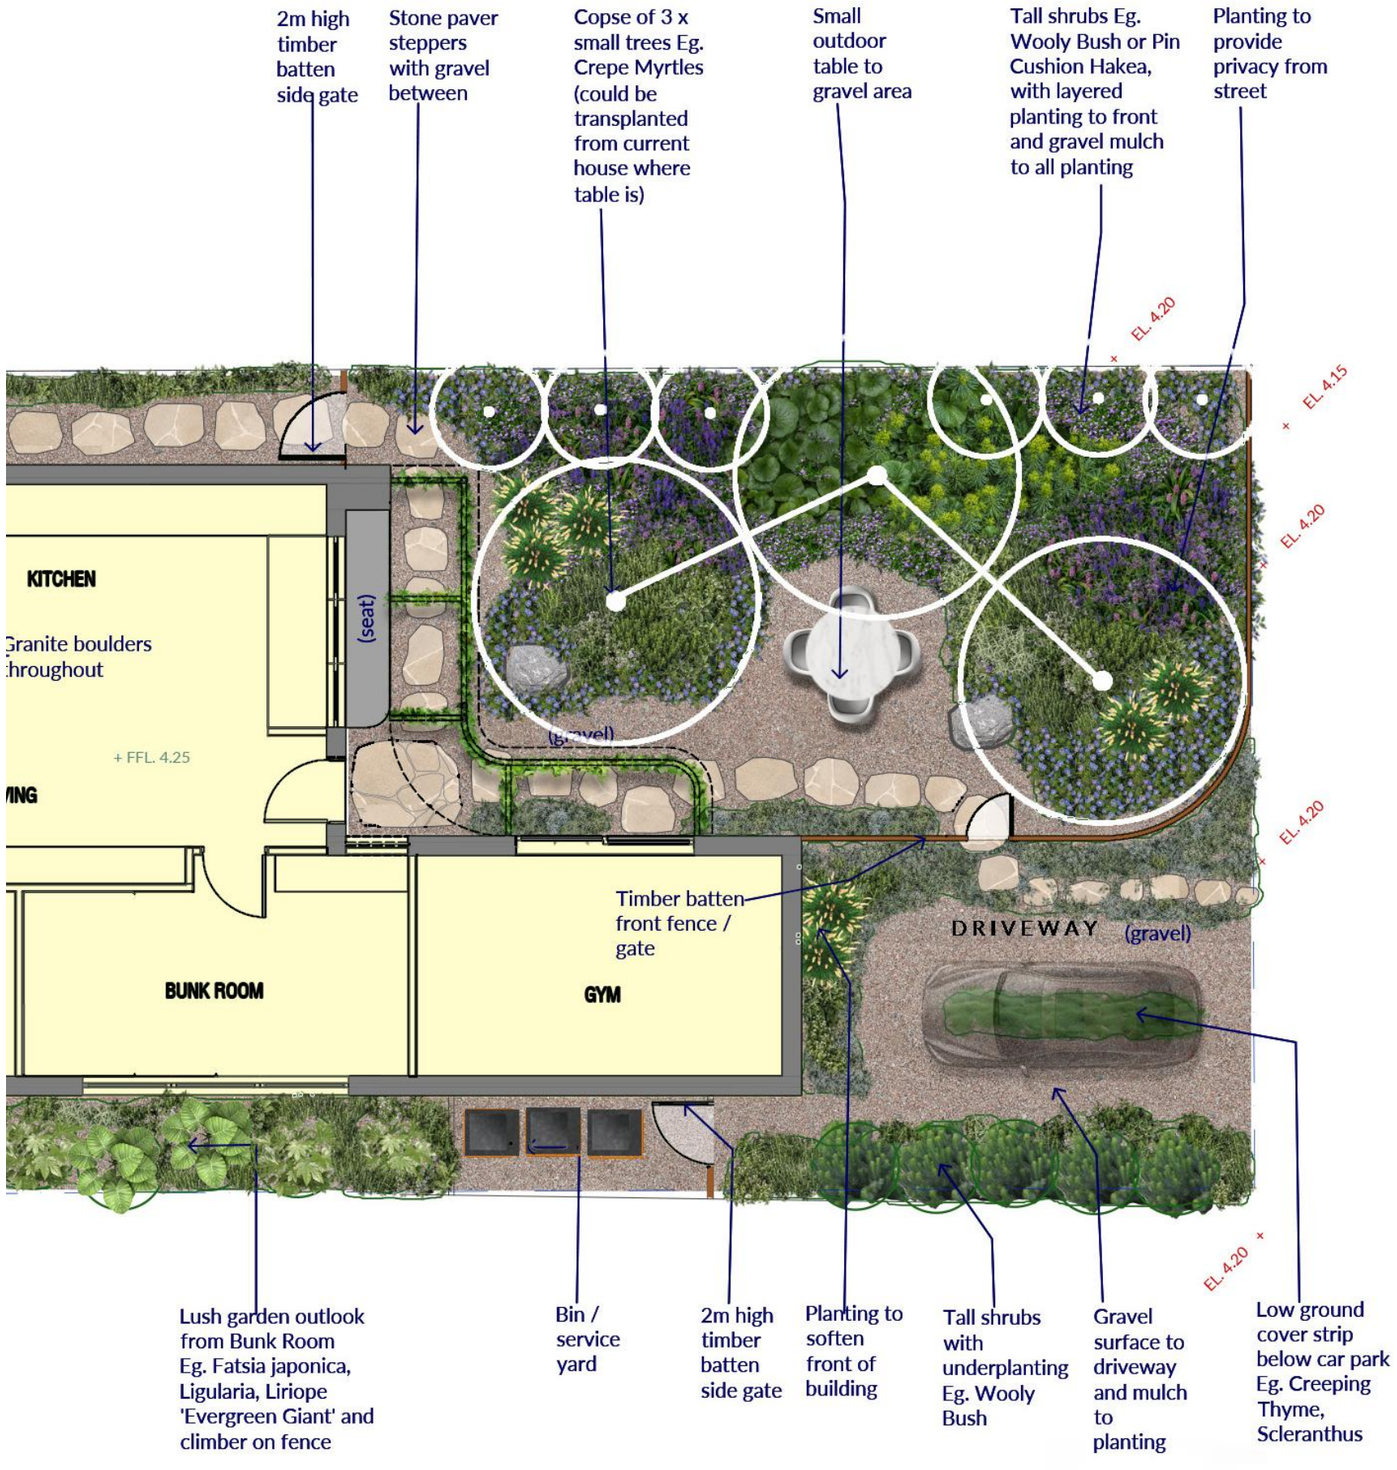

LEGEND

- Stone crazy paving. Eg. Beauford Sandstone (Eco Outdoor)
- Stone boulders Eg. Harcourt Granite (Victorian) Sawn tops for steps and natural edge for other boulders
- 7-10mm Hillview Brown Gravel (Hillview Quarry, Dromana)
- Garden Bed / Planting
- EL. 3.91 — Existing Level
- + FL. 3.95 — Proposed Finished Level

Ben Scott GARDEN DESIGN

Landscape Concept Plan
39 Seaview Ave, Barwon Heads
08/10/2026 | 1:100 @ A3